No. 94

AUSTINTOWN TOWNSHIP

TRACT NO. 10

OFFICE OF COUNTY ENGINEER

940 BEARS DEN ROAD

YOUNGSTOWN, OHIO

SCALE 1"=100'

GIS Department
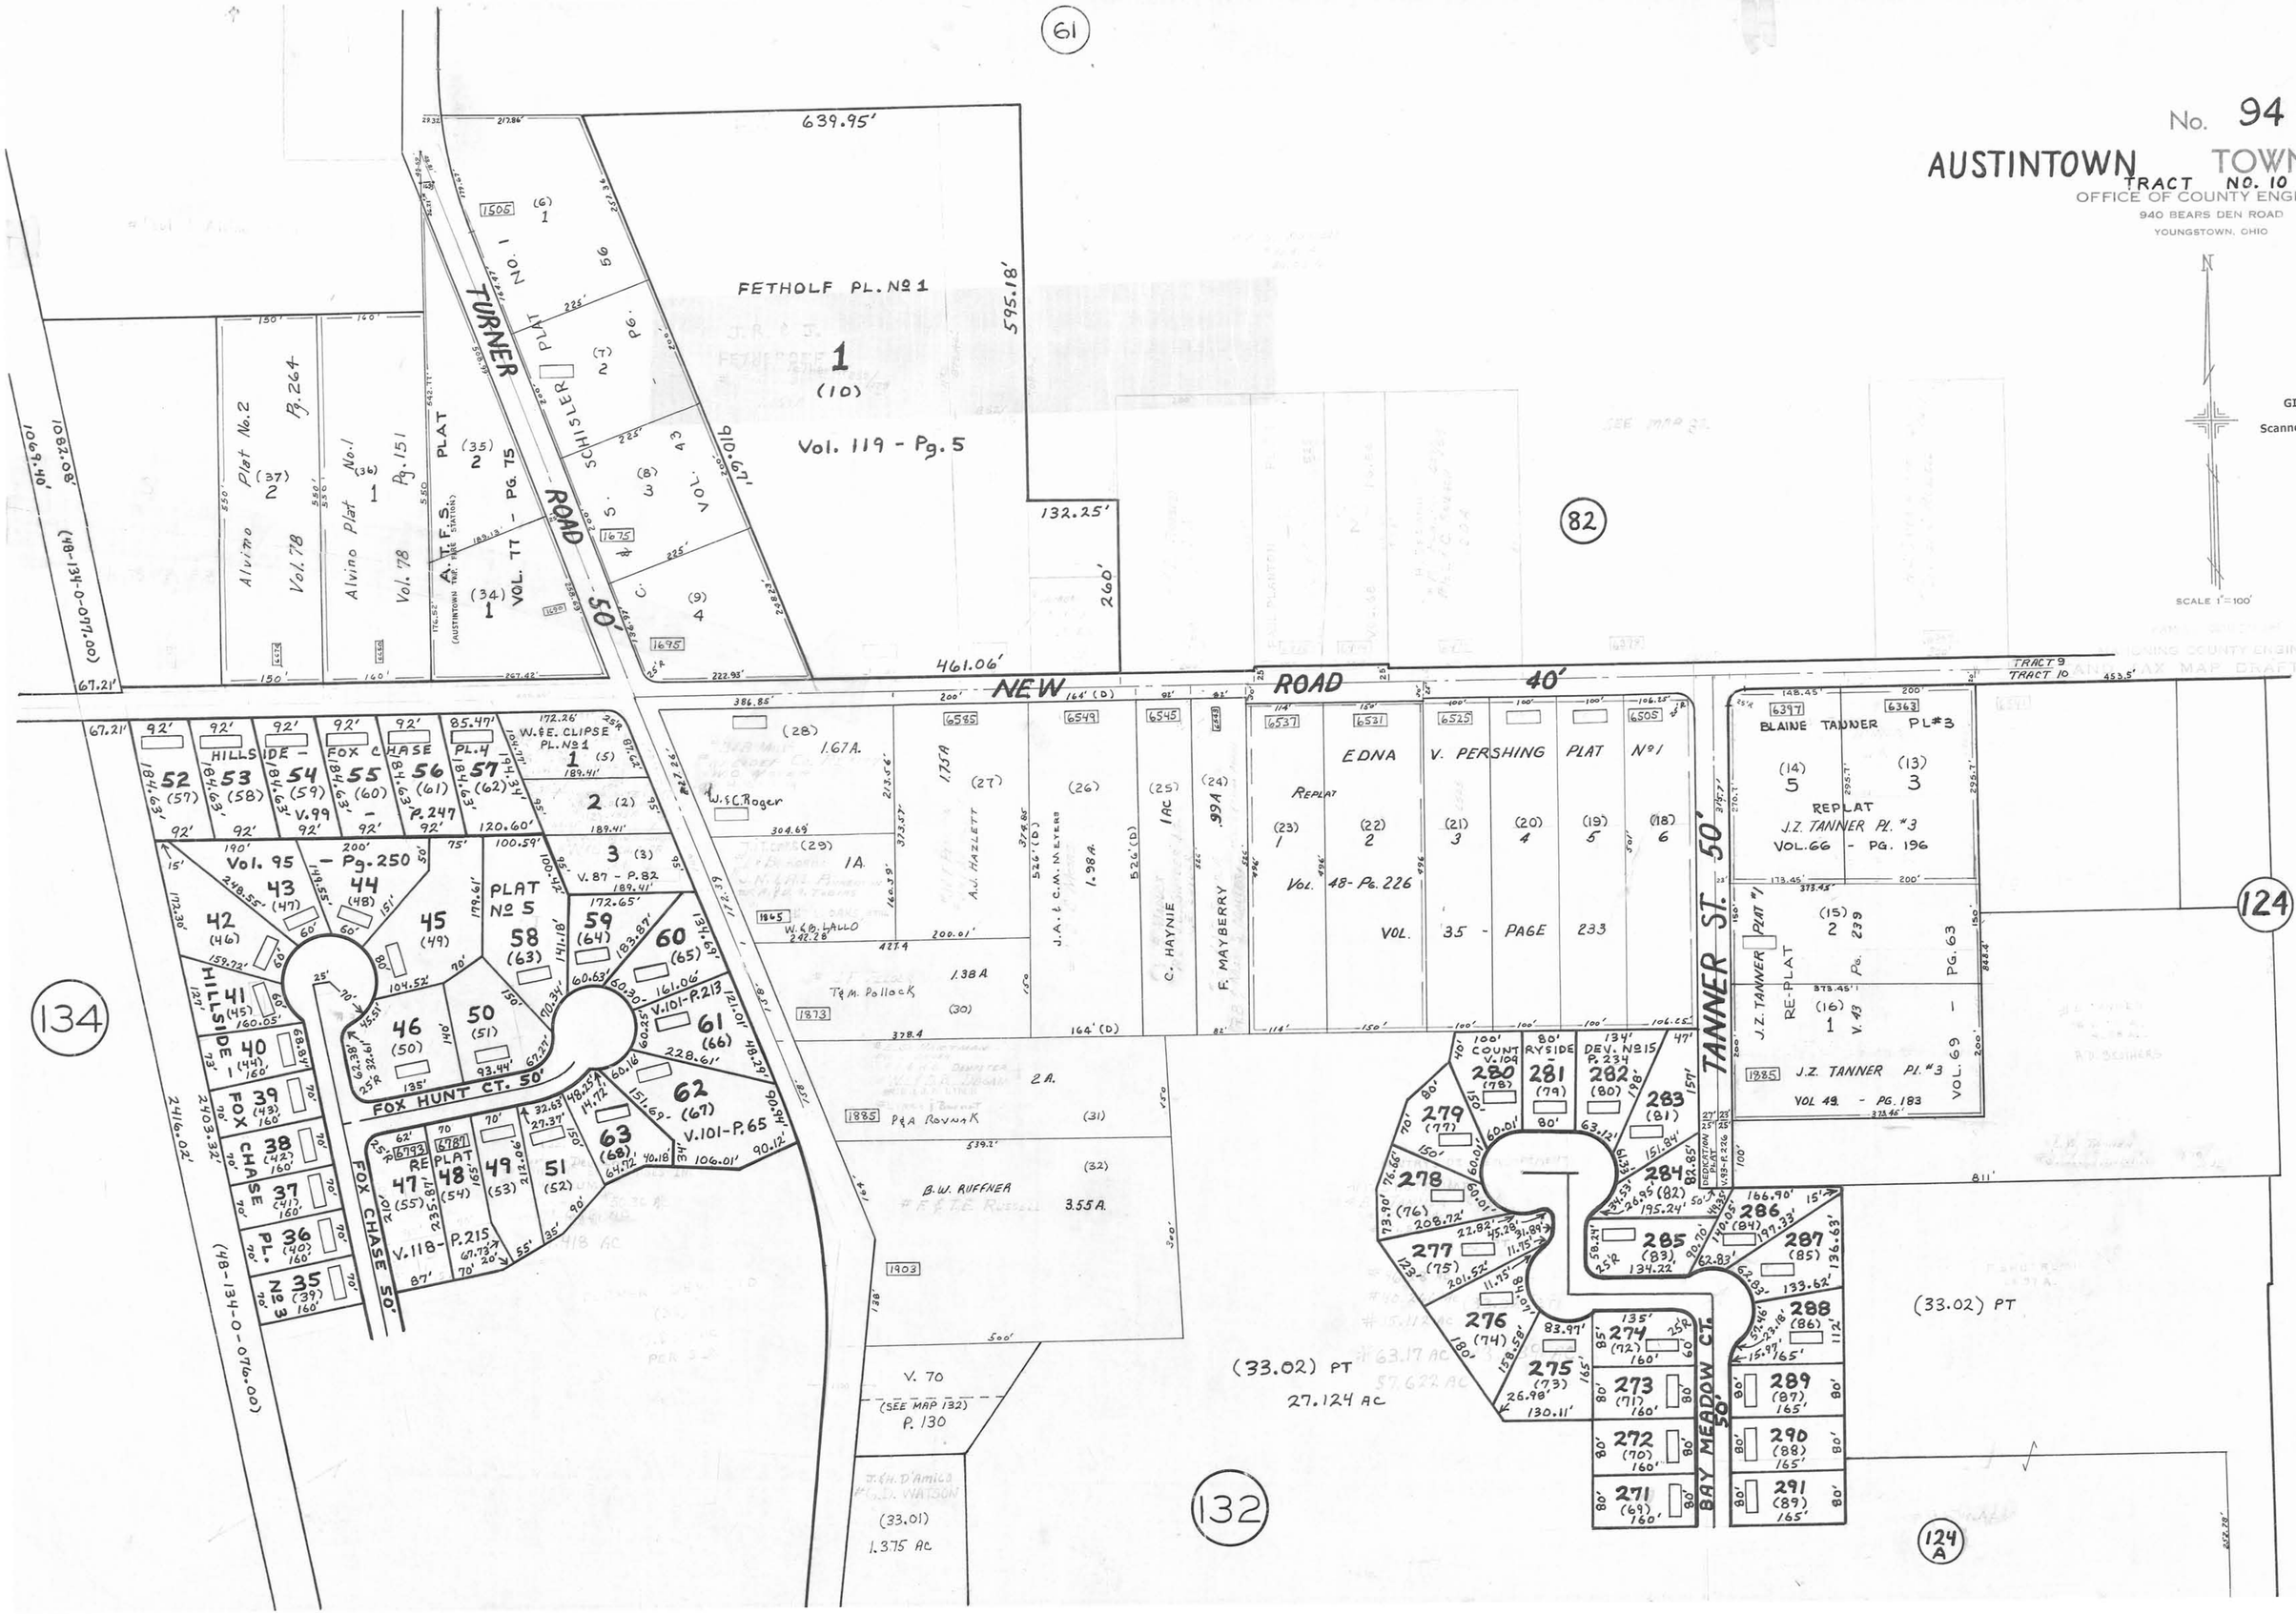
Scanned_