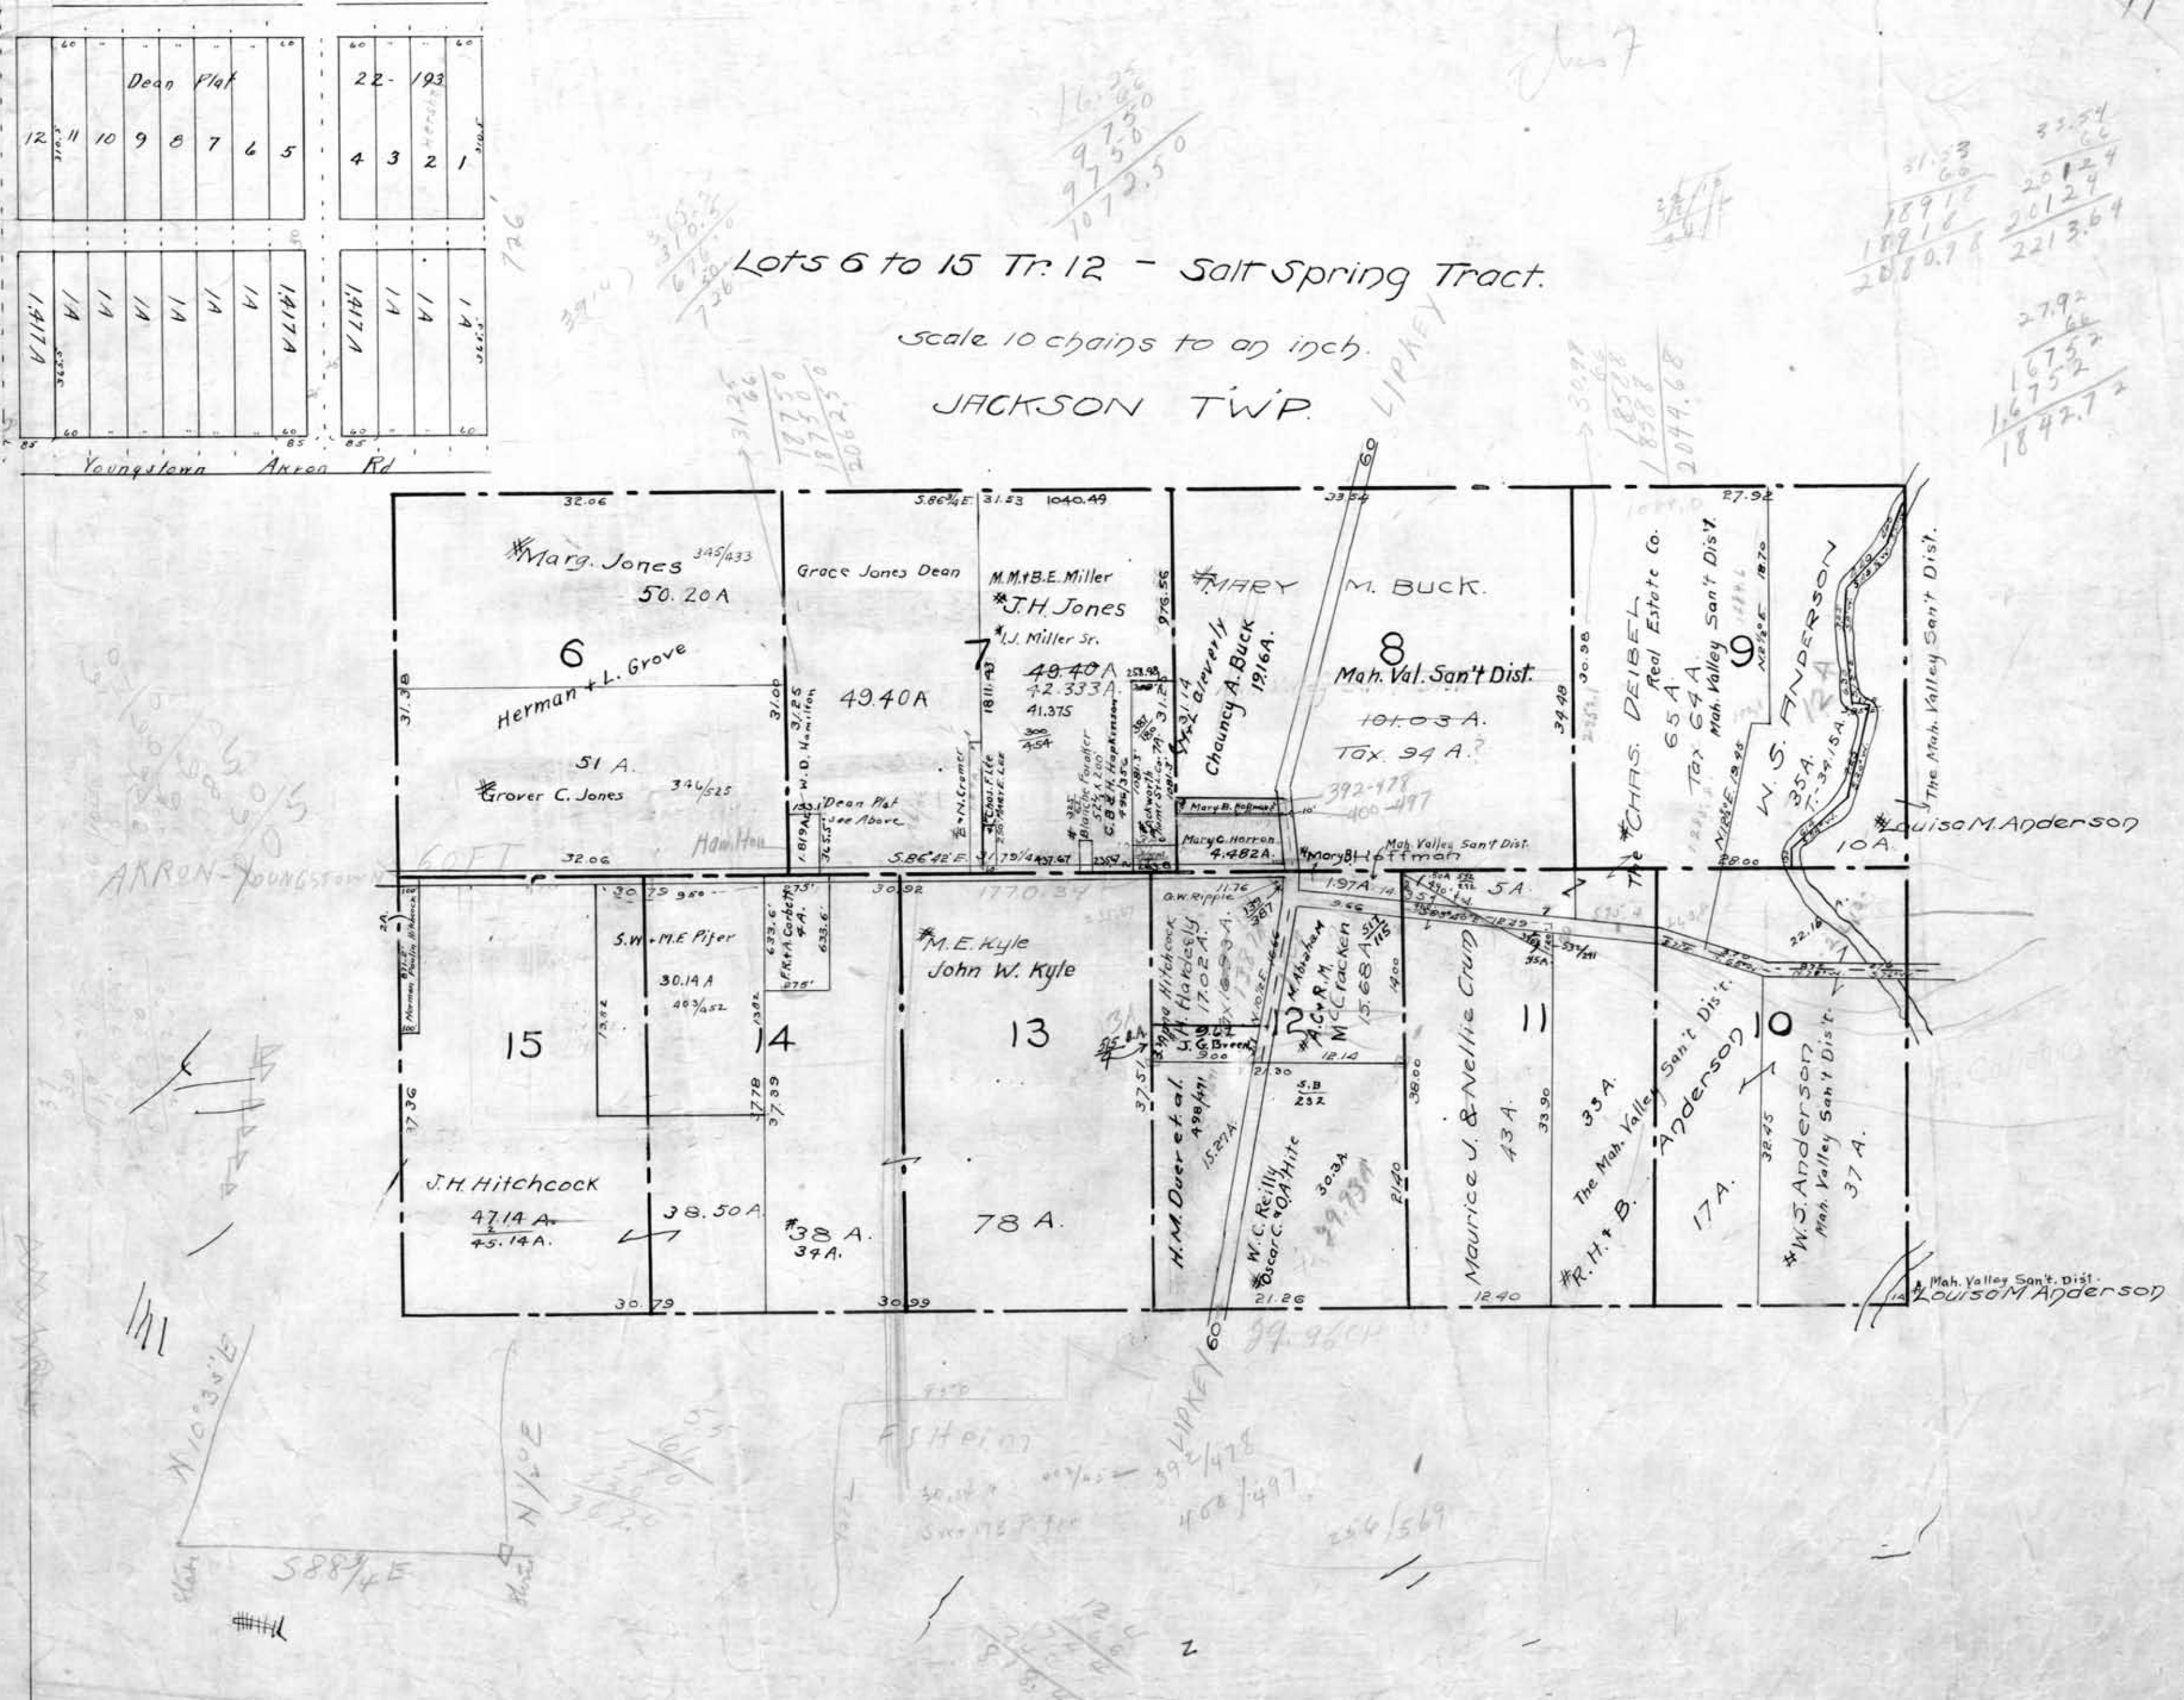
Lots 6 to 15 Tr. 12 - Salt Spring Tract.
Scale 10 chains to an inch.
JACKSON TWP.
Dean Plat
22-193
Youngstown Akron Rd
#Marg. Jones 345/433
50.20 A
Grace Jones Dean
M.M.+B.E. Miller
#J.H. Jones
#I.J. Miller Sr.
#MARY M. BUCK.
Mah. Val. San't Dist.
101.03 A.
Tax 94 A.
Herman + L. Grove
51 A.
#Grover C. Jones 346/525
49.40 A
Dean Plat see Above
Chauncy A. Buck 19.16 A.
Mary C. Horron 4.482 A.
#Mary B. Hoffman
Mah. Valley San't Dist.
#CHAS. DEIBEL Real Estate Co.
65 A.
Tax 64 A.
Mah. Valley San't Dist.
W. S. ANDERSON
35 A.
#Louisa M. Anderson
10 A.
The Mah. Valley San't Dist.
S.W. + M.E. Pifer
30.14 A
#M.E. Kyle
John W. Kyle
J.H. Hitchcock
47.14 A.
45.14 A.
38.50 A.
#38 A.
34 A.
78 A.
H.M. Duer et al.
Maurice J. & Nellie Crum
43 A.
33 A.
The Mah. Valley San't Dist.
#R.H. + B. Anderson
17 A.
#W.S. Anderson
Mah. Valley San't Dist.
37 A.
Mah. Valley San't Dist.
#Louisa M. Anderson
LIPKEY
AKRON-YOUNGSTOWN
FILE 7-10-A
19