CSD5822

39

099

0086

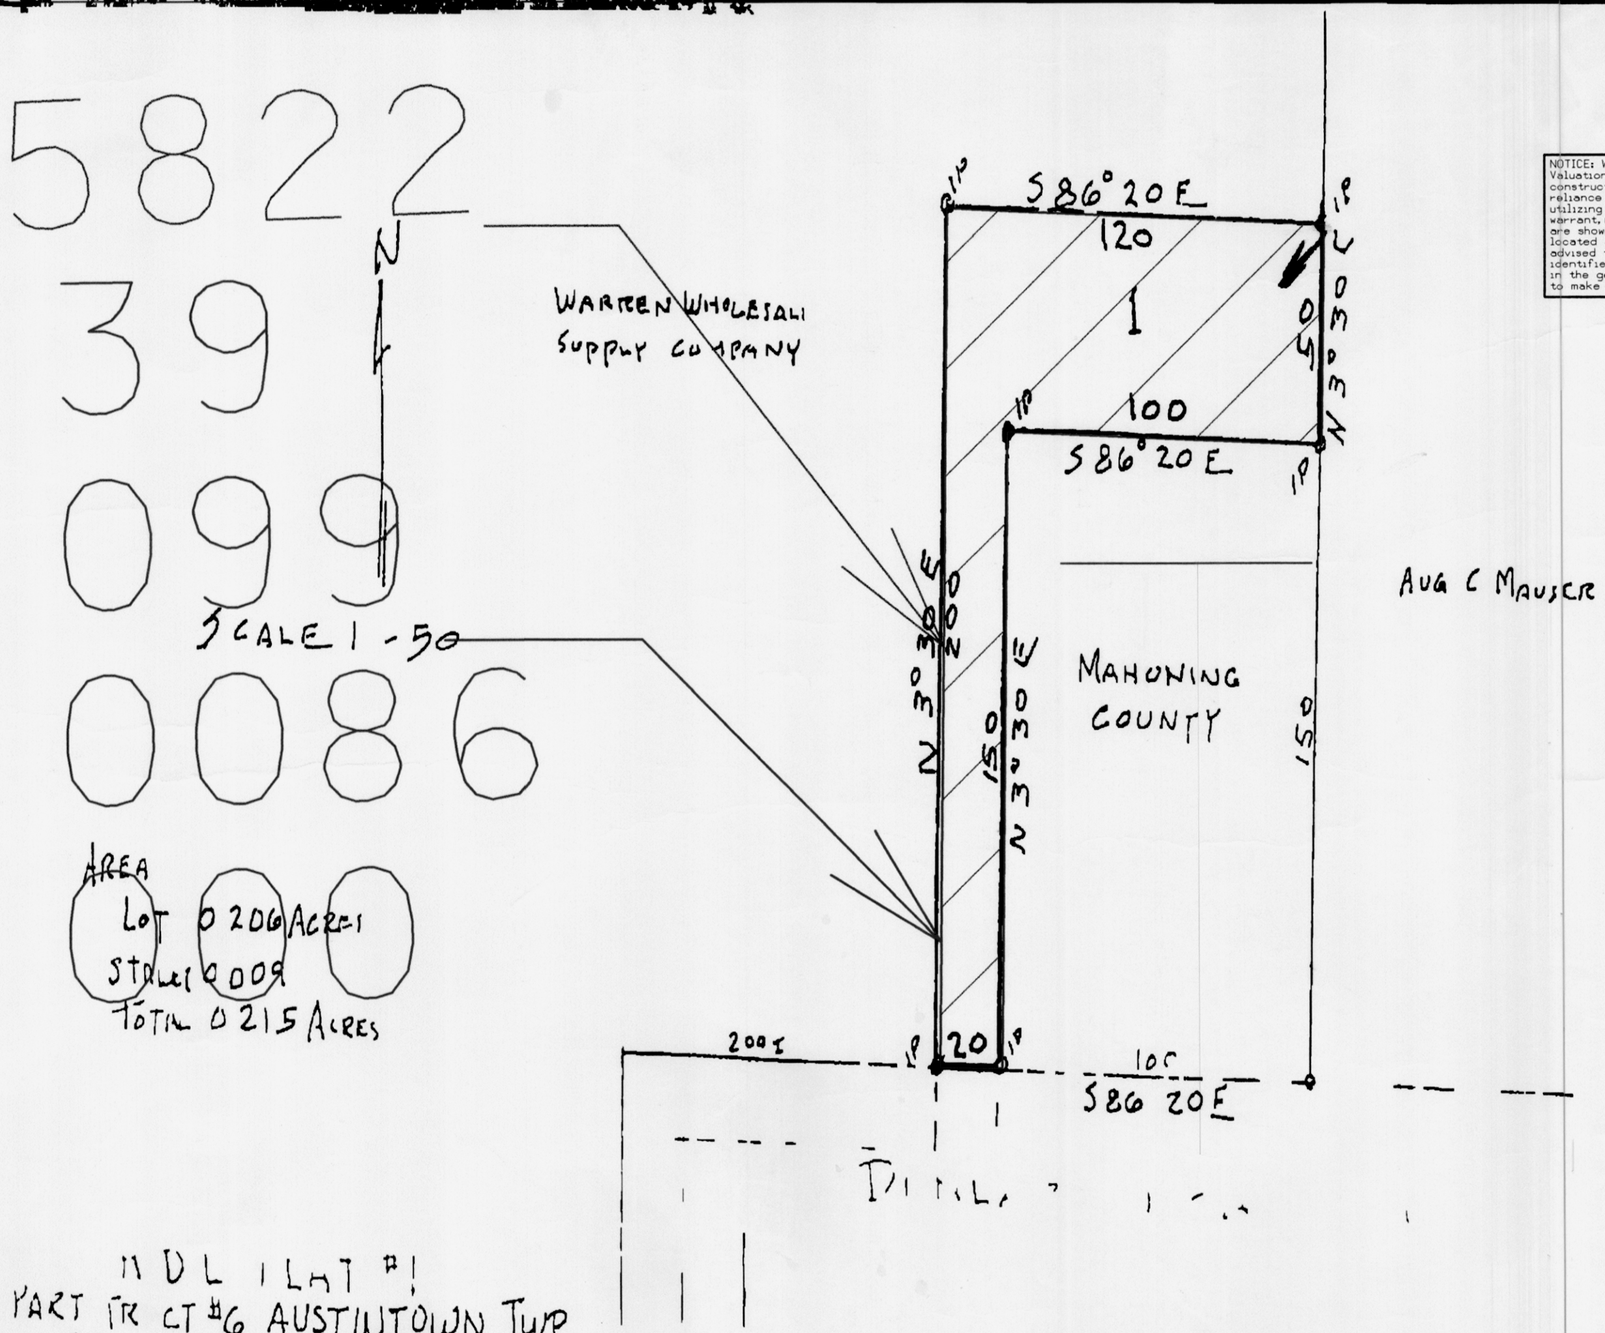

NOTICE: While some utility occupations may be noted on this Valuation Section Map, because of the lapse of time from original construction, the possible interim relocation of tracks, and reliance on third party documents furnished to CSXT, persons utilizing these Maps are ADVISED that neither CSXT nor CSXRPI warrant, represent or guarantee that: (1) all utility occupations are shown thereon, (2) the utilities shown thereon are in fact located as shown. Parties utilizing said Maps are FURTHER advised to make independent inquiry of/to: (a) the utilities identified, (b) other utilities having facilities or operations in the general or immediate vicinity as to such locations, AND to make physical inspection and/or survey of the subject area(s).

AREA
LOT 0206 ACRES
STREET 0009
TOTAL 0215 ACRES

H D L PLAT #1
PART TR CT #6 AUSTINTOWN TWP
MAHONING COUNTY OHIO

I hereby certify that the plan shown hereon is correct and that all corner monuments as shown are in place

Chester J Long
Registered Engineer & Surveyor
4 18 1974

We Warren Wholesale Supply Company by its president H D Leach owners of the lands indicated on this plat do hereby manifest our approval of the subdivision and dedicate the streets hereon to the public forever We further certify that the plat is a subdivision of part of the lands conveyed by _____ to Warren Wholesale Supply Company by deed dated _____ and recorded in Vol ____ Page ____ of the Mahoning County Record of Deeds

As witness my hand this _____ day of _____ 1974

Witnesses

Owner Warren Wholesale