CASE NO. 72034
SHEET 18 of 20

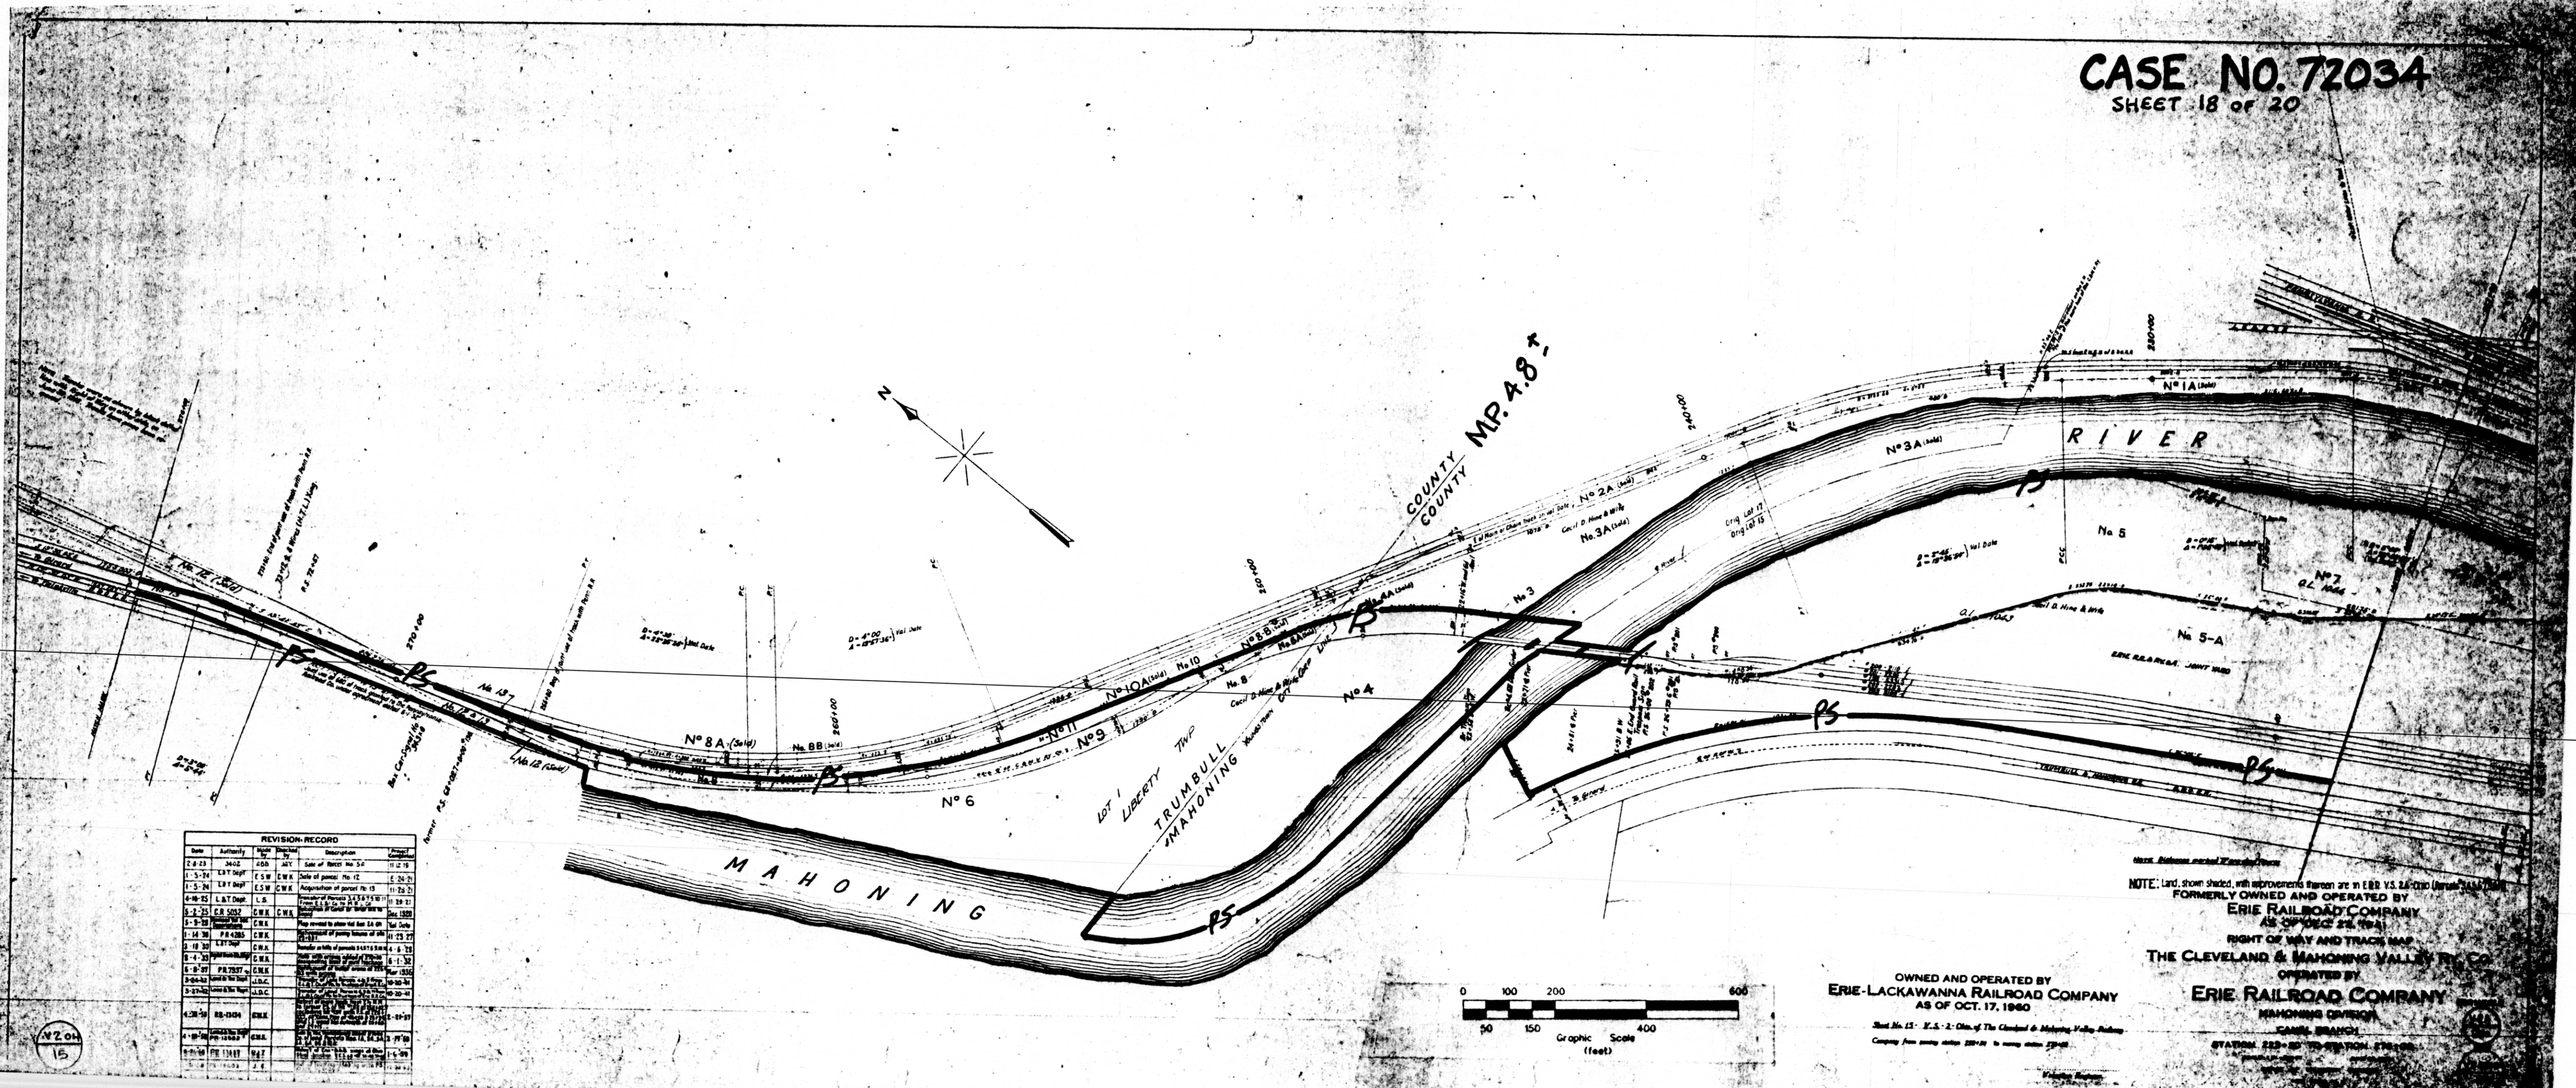

REVISION-RECORD					
Date	Authority	Page Ver.	Description By	Description	Project
2-8-23	34-OZ	ADB	JAV	Sale of Parcel No 3-A	11-2-23
1-3-24	L.&T. Dept	C.S.W.	C.W.K.	Sale of parcel No 12	2-26-24
1-5-24	L.&T. Dept	C.S.W.	C.W.K.	Acquisition of parcel No 13	11-26-24
4-10-25	L.&T. Dept.	L.S.		Formation of parcels 3-A, 8-A, 8-B, 10, 10-A, 11, 12 and 13	2-9-27
5-2-25	E.R. 5052	C.W.K.	C.W.K.	Sale of parcel No 8-A and 8-B to Cecil D. Hine & Wife	Dec. 1929
5-5-28	Measurements	C.W.K.		Page revised to show that Sec 2A (Sh 15)	Not Date
1-14-30	P.R. 4385	C.W.K.		Sale of parcel of pump house at MP 4.8	11-23-27
1-16-30	L.&T. Dept	C.W.K.		Formation of title of parcels 3-A, 11, 12 & 13	6-6-28
9-4-30	Right-of-Way Map	C.W.K.		Page with cross section of Mahoning River added to show location of parcel 3-A	6-1-30
6-9-37	P.R. 7537	C.W.K.		Sale of parcel of land adjacent to pump house at MP 4.8 to Cecil D. Hine & Wife	Mar. 1936
2-26-43	Appraisal for Tax Study	J.D.C.		Page revised to show Sec 2A (Sh 15)	10-30-36
3-23-43	Lease of Tax Study	J.D.C.		Lease of parcel 3-A to Cecil D. Hine & Wife	10-30-36
4-28-59	RR-13104	C.W.K.		Sale of parcel 3-A to Cecil D. Hine & Wife	2-27-37
4-10-59	Lease to Tax Study	C.W.K.		Lease of parcel 3-A to Cecil D. Hine & Wife	7-7-59
8-11-59	RR 13447	W.A.Z.		Page revised to show Sec 2A (Sh 15)	1-6-59
		J.K.			

NOTE: Land, shown shaded, with improvements thereon are in E.B.R. V.S. 2A-2100 (Annual Map) (Sh 15)

FORMERLY OWNED AND OPERATED BY
ERIE RAILROAD COMPANY
AS OF OCT. 22, 1924

RIGHT OF WAY AND TRACK MAP
THE CLEVELAND & MAHONING VALLEY RY. CO.
OPERATED BY
ERIE RAILROAD COMPANY
MAHONING DIVISION
CANAL BRANCH
STATION 222+00 TO STATION 274+00

OWNED AND OPERATED BY
ERIE-LACKAWANNA RAILROAD COMPANY
AS OF OCT. 17, 1960

Sheet No. 15 - V.S. - 2 - City of The Cleveland & Mahoning Valley Railway
Company from survey station 220+00 to survey station 274+00

Valuation Section

N2 OH
15