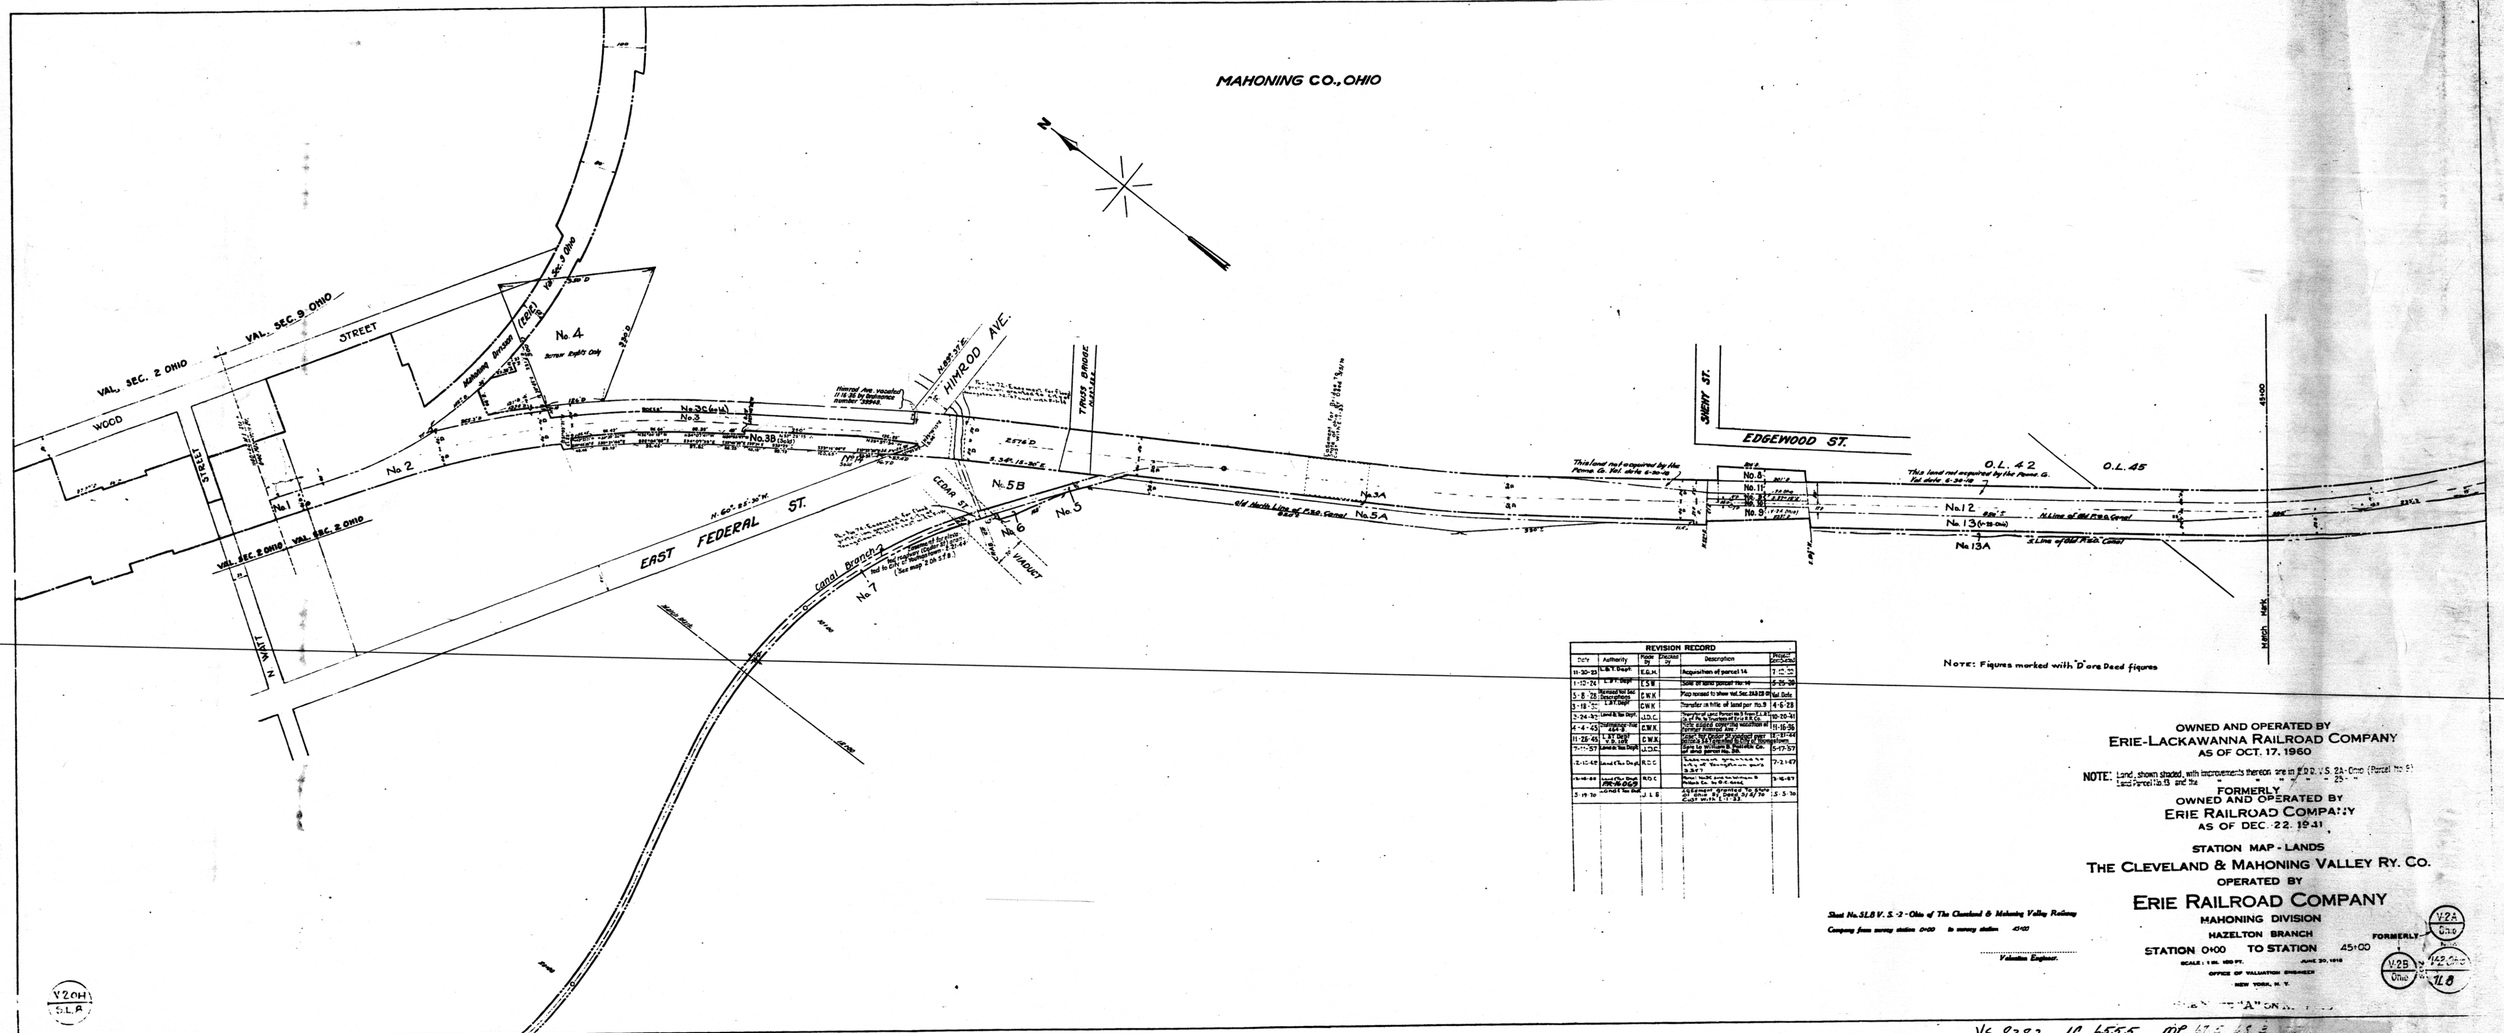


| REVISION RECORD | | | | | |
|---|---|---|---|---|---|
| Date | Authority | Made by | Checked by | Description | Project Cond. Date |
| 11-30-23 | C.&Y. Dept. | E.G.H. | | Acquisition of parcel 14 | 7-12-24 |
| 1-12-24 | L.&Y. Dept. | E.S.W. | | Sales of land parcel No. 18 | 6-21-28 |
| 3-8-28 | Surveyed for Ref. Description | A.W.K. | | Plat revised to show Val. Sec. 2&3 & 9 | Ref. Date |
| 3-18-28 | L.&Y. Dept. | O.W.K. | | Transfer in title of land per No. 9 | 4-6-28 |
| 3-24-30 | Land & Tax Dept. | A.D.C. | | Deed No. 4 and Parcel No. 3 & 3A | 10-20-30 |
| 4-4-45 | Engineering Dept. ABS-8 | E.M.A. | | Title cleared covering relocation of Portage Industrial Area | 11-16-56 |
| 11-28-45 | L.&Y. Dept. V.S. Lab. | E.M.A. | | Corrections in amount paid for parcel No. 11 | 12-31-46 |
| 7-11-57 | Land & Tax Dept. | A.D.C. | | Deed to Commercial Realty & Development Co. of land parcel No. 8A | 5-17-57 |
| 2-12-69 | Land & Tax Dept. | A.D.C. | | Subdivision Sketch Val. Sec. 2 Ohio & Val. Sec. 9 Ohio | 7-21-69 |
| 10-16-69 | Land Tax Dept. ERC-8-0-69 | A.D.C. | | Parcel No. 13 & 13A to be sold to Penna. Co. & Ref. to Deed | 3-16-69 |
| 3-19-70 | Land & Tax Dept. | J.J.L.B. | | 33' Strip of Property to Penna. Co. Ref. to Deed Book 2172 Page 1 | 3-31-70 |

Sheet No. 5 L.B.V. S.-2-Ohio of The Cleveland & Mahoning Valley Railway Company from survey station 0+00 to survey station 45+00

Valuation Engineer.

OWNED AND OPERATED BY
ERIE-LACKAWANNA RAILROAD COMPANY
AS OF OCT. 17, 1960

NOTE: Land shown shaded, with improvements thereon are in F.D.2, U.S. 2A-Ohio (Parcel No. 61 Land Parcel No. 13 and 13a " " " 25 " "

FORMERLY
OWNED AND OPERATED BY
ERIE RAILROAD COMPANY
AS OF DEC. 22, 1941

STATION MAP - LANDS
THE CLEVELAND & MAHONING VALLEY RY. CO.
OPERATED BY
ERIE RAILROAD COMPANY
MAHONING DIVISION
HAZELTON BRANCH FORMERLY
STATION 0+00 TO STATION 451+00
SCALE: 1 IN. = 100 FT. JUNE 30, 1915
OFFICE OF VALUATION ENGINEER
NEW YORK, N. Y.

V-2A Ohio
V-2B Ohio
142 Ohio
VL 8

V 2 OH SLA

VS 8382 IC 6555 MP 67 5 28 3