CASE NO. 72034
SHEET 16 OF 20

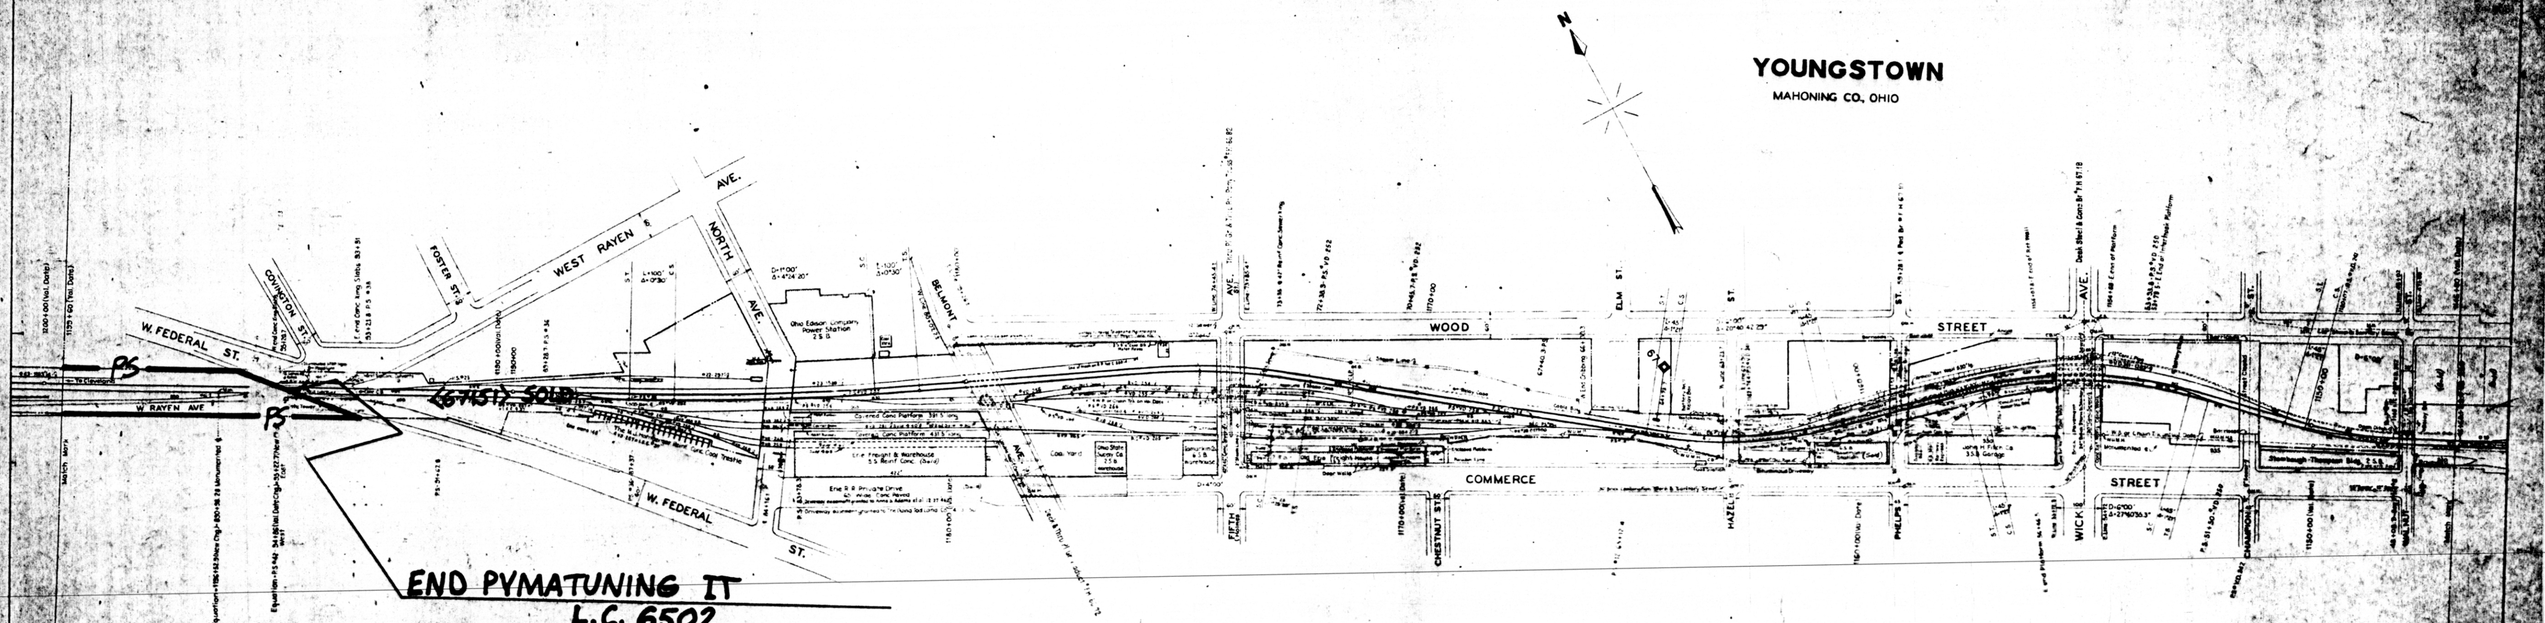


REVISION RECORD

| Date | Authority | Mode by | Checked by | Description | Original Cost |
|---|---|---|---|---|---|
| [illegible] | [illegible] | [illegible] | [illegible] | [illegible] | [illegible] |

OWNED AND OPERATED BY
ERIE-LACKAWANNA RAILROAD COMPANY
AS OF OCT. 17, 1960
FORMERLY
OWNED AND OPERATED BY
ERIE RAILROAD COMPANY
AS OF DEC. 28, 1941

STATION MAP TRACK & STRUCTURES
THE CLEVELAND P. MAHONING VALLEY RY. CO.
OPERATED BY
ERIE RAILROAD COMPANY
MAHONING DIVISION
STATION 1140+00 TO STATION 1180+00
SCALE 1 INCH = 50 FEET
OFFICE OF VALUATION ENGINEER
NEW YORK, N.Y.

0 100 200 400 600
50 150 400
Graphic Scale
(feet)

V 2 OH
ST 2