(S 2402 72.8 to 73.8)

MAHONING COUNTY, OHIO
GOSHEN TOWNSHIP
T. 17 N., R. 4 A.

OWNER	VALUATION SECTION	SUB DIV.	SHEET NUMBER	REAL ESTATE REGION
300	8342	-	25	5

All Property to Con Rail	X
Partial Conveyance to Con Rail	
No Property to Con Rail	
Title Approved: BB CGM 3/9/77	
Exceptions: HATCHING INCLUDED IN AREA TO CON RAIL.	
Area to Con Rail: 24.4± AC.	

See sheet 26.

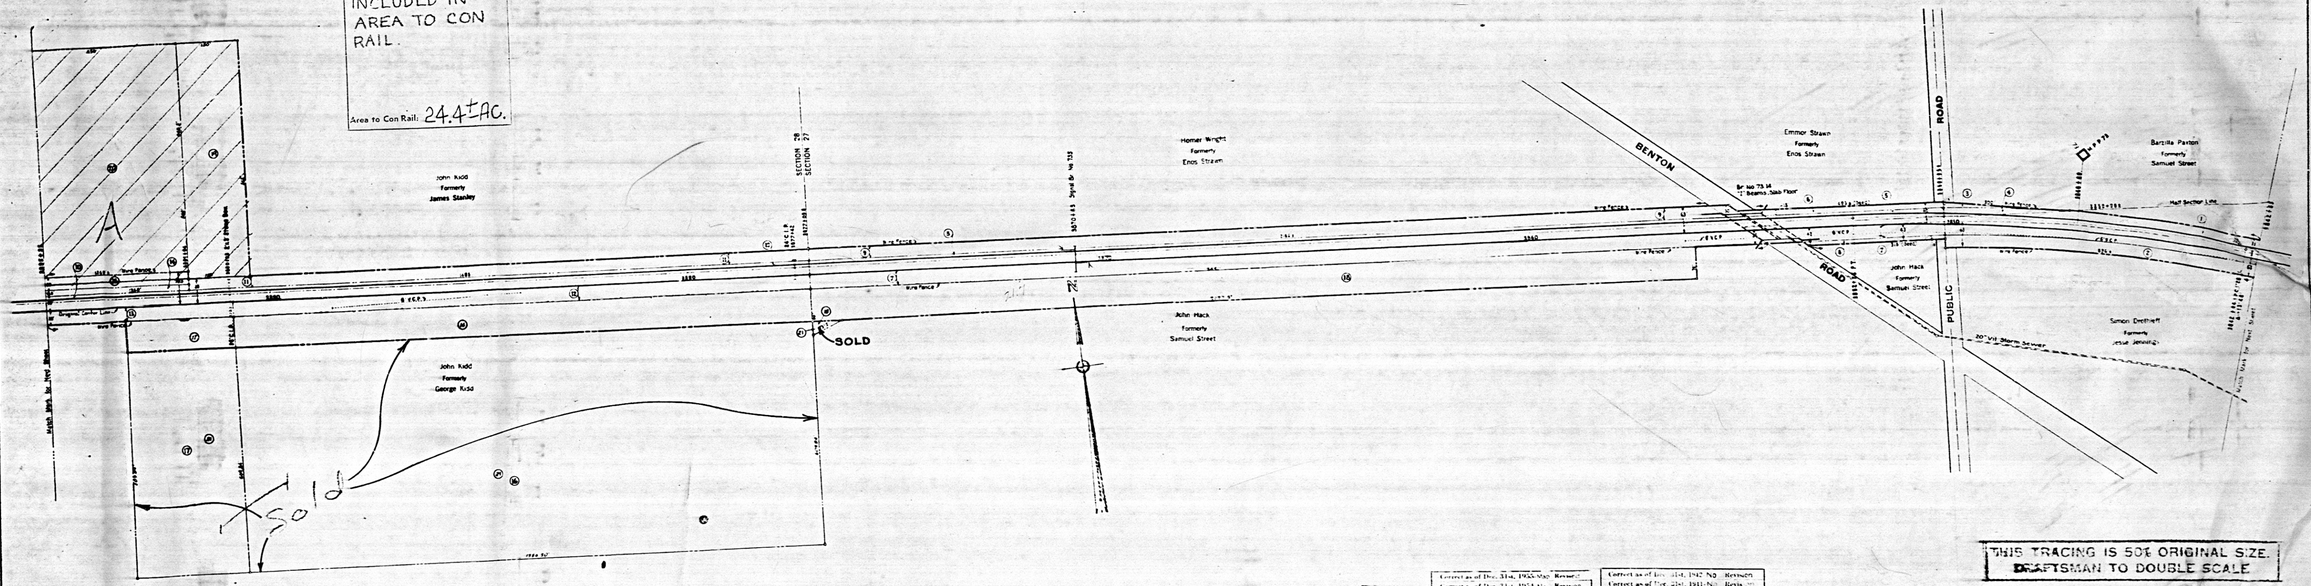

THIS TRACING IS 50% ORIGINAL SIZE.
DRAFTSMAN TO DOUBLE SCALE

SCHEDULE OF SIDINGS AND CHOSTOVERS

Sub Trk Number	Location	Class	Length R.R. Co.	Private	Total	Remarks
26	Goshen Township					New Main Track
26	" "					Project No. 3-2-1 Removed 1929
6	" "					" " 1-16-29
8	" "					" " 3-25-29
10	" "					" " Removed
15	" "					" " 1-16-29

Correct as of Dec. 31st, 1955-Map	Revised
Correct as of Dec. 31st, 1954-No	Revision
Correct as of Dec. 31st, 1953-No	Revision
Correct as of Dec. 31st, 1952-No	Revision
Correct as of Dec. 31st, 1951-Map	Revision
Correct as of Dec. 31st, 1950-No	Revision
Correct as of Dec. 31st, 1949-No	Revision
Correct as of Dec. 31st, 1948-No	Revision
Correct as of Dec. 31st, 1947-No	Revision
Correct as of Dec. 31st, 1946-No	Revision
Correct as of Dec. 31st, 1945-No	Revision
Correct as of Dec. 31st, 1944-Map	Revised
Correct as of Dec. 31st, 1943-Map	Revised

Correct as of Dec. 31st, 1942-No	Revision
Correct as of Dec. 31st, 1941-No	Revision
Correct as of Dec. 31st, 1940-No	Revision
Correct as of Dec. 31st, 1939-No	Revision
Correct as of Dec. 31st, 1938-No	Revision
Correct as of Dec. 31st, 1937-No	Revision
Correct as of Dec. 31st, 1936-No	Revision
Correct as of Dec. 31st, 1935-No	Revision
Correct as of Dec. 31st, 1934-No	Revision
Correct as of Dec. 31st, 1933-No	Revision
Correct as of Dec. 31st, 1932-No	Revision
Correct as of Dec. 31st, 1931-Map	Revised
Correct as of Dec. 31st, 1930-Map	Revised

Correct as of Dec. 30, 1929	Map Revised
Correct as of Dec. 31, 1928	Map Revised
Correct as of Dec. 31, 1927	No Revision
Correct as of June 30, 1927	No Revision
Correct as of June 30, 1926	No Revision
Correct as of June 30, 1925	No Revision
Correct as of June 30, 1924	No Revision
Correct as of June 30, 1923	No Revision
Correct as of June 30, 1922	No Revision
Correct as of June 30, 1921	No Revision
Correct as of June 30, 1920	No Revision
Correct as of June 30, 1919	Map Revised
Correct as of June 30, 1918	Map Revised
Correct as of June 30, 1917	No Revision

Sheet No. 25 V.1 Dwg. of Pittsburgh, Fort Wayne and Chicago Railway
Main Survey Station 3842+55 to Survey Station 3835+35

Lloyd Evansman

RIGHT OF WAY AND TRACK MAP
PITTSBURGH, FORT WAYNE & CHICAGO RAILWAY
OPERATED BY THE
PENNSYLVANIA COMPANY
EASTERN DIVISION
STATION 3842+55 TO STATION 3835+35
SCALE 1" = 200'
OFFICE OF VALUATION ENGINEER
PITTSBURGH, PA

V.1 OHIO 25