(52402 73.8 to 74.8)

MAHONING COUNTY, OHIO
GOSHEN TOWNSHIP
T. 17 N., R. 4 W.

OWNER	VALUATION SECTION	SUB DIV.	SHEET NUMBER	REAL ESTATE REGION
300	8342	-	26	5

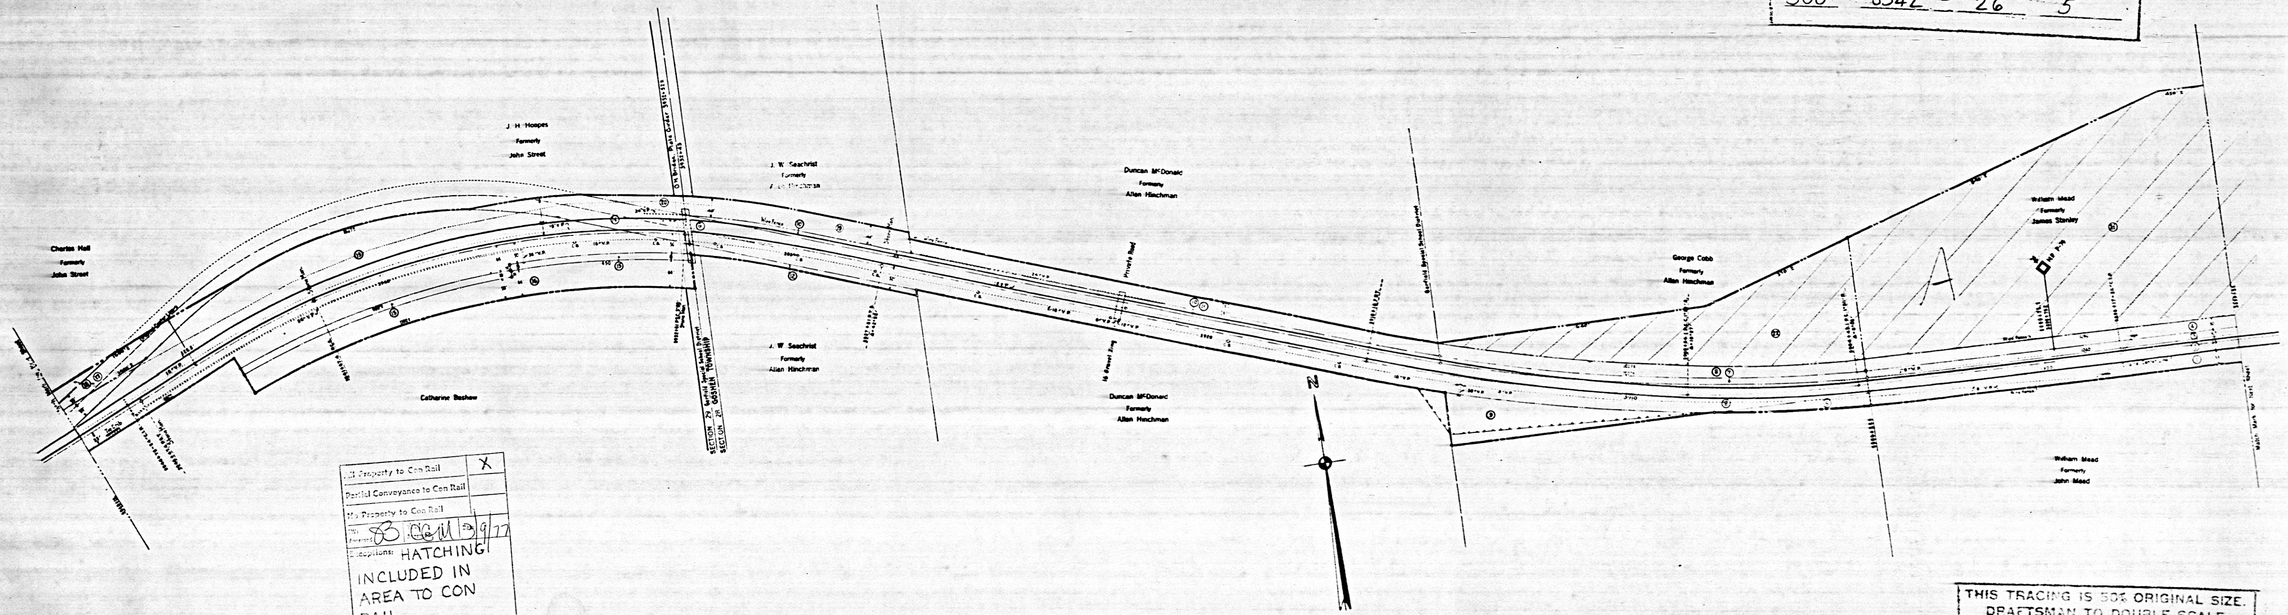

All Property to Con Rail	X
Partial Conveyance to Con Rail	
No Property to Con Rail	

Date: 8 CGM 9/9/77
Exceptions: HATCHING INCLUDED IN AREA TO CON RAIL

Area to Con Rail: 30.8± AC.

A-UNDERPASS — $2750 — 18 ac.

SCHEDULE OF BRIDGES AND CROSSWAYS

State Track Number	Location	Class	Length: B & Co	Private	Total	Remarks
V	Goshen Twp.	V				New bridge B.S.O. Shortened 1909
						4-7.98 at Mile 74.15

Correct as of Dec. 31st, 1955-No	Revision
Correct as of Dec. 31st, 1954-No	Revision
Correct as of Dec. 31st, 1953-No	Revision
Correct as of Dec. 31st, 1952-No	Revision
Correct as of Dec. 31st, 1951-No	Revision
Correct as of Dec. 31st, 1950-No	Revision
Correct as of Dec. 31st, 1949-No	Revision
Correct as of Dec. 31st, 1948-No	Revision
Correct as of Dec. 31st, 1947-No	Revision
Correct as of Dec. 31st, 1946-No	Revision
Correct as of Dec. 31st, 1945-No	Revision
Correct as of Dec. 31st, 1944-No	Revision
Correct as of Dec. 31st, 1943-No	Revision

Correct as of Dec. 31st, 1942-No	Revision
Correct as of Dec. 31st, 1941-No	Revision
Correct as of Dec. 31st, 1940-Map	Revised
Correct as of Dec. 31st, 1939-No	Revision
Correct as of Dec. 31st, 1938-No	Revision
Correct as of Dec. 31st, 1937-No	Revision
Correct as of Dec. 31st, 1936-No	Revision
Correct as of Dec. 31st, 1935-No	Revision
Correct as of Dec. 31st, 1934-No	Revision
Correct as of Dec. 31st, 1933-No	Revision
Correct as of Dec. 31st, 1932-No	Revision
Correct as of Dec. 31st, 1931-Map	Revised
Correct as of Dec. 31st, 1930-No	Revision

Correct as of Dec. 31st, 1929	Map Revised
Correct as of Dec. 31st, 1928	Map Revised
Correct as of Dec. 31st, 1927	No Revision
Correct as of June 30th, 1925	No Revision
Correct as of June 30th, 1924	No Revision
Correct as of June 30th, 1923	No Revision
Correct as of June 30th, 1922	No Revision
Correct as of June 30th, 1921	No Revision
Correct as of June 30th, 1920	No Revision
Correct as of June 30th, 1919	No Revision
Correct as of June 30th, 1918	No Revision
Correct as of June 30th, 1917	No Revision
Correct as of June 30th, 1916	No Revision
Correct as of June 30th, 1915	Map Revised
Correct as of June 30th, 1914	Map Revised
Correct as of June 30th, 1913	Map Revised

Sheet No. 26 of 31 Sheets of Pittsburgh, Fort Wayne and Chicago Railway
Main Survey Station 3455+33 to Survey Station 3949+33

Chief Draftsman

THIS TRACING IS 50% ORIGINAL SIZE.
DRAFTSMAN TO DOUBLE SCALE

RIGHT OF WAY AND TRACK MAP
PITTSBURGH, FORT WAYNE & CHICAGO RAILWAY
OPERATED BY THE
PENNSYLVANIA COMPANY
EASTERN DIVISION
STATION 3955+55 TO STATION 3963+15
SCALE 1" = 200' JUNE 30, 1919
OFFICE OF VALUATION ENGINEER
PHILADELPHIA, PA.

VI
OHIO
26

AT 43 M 34836

-4-