2402-76

(S 2402 74.8 to 75.8)

MAHONING COUNTY, OHIO

GOSHEN TOWNSHIP

T 17N, R 4W

OWNER	VALUATION SECTION	SUB DIV.	SHEET NUMBER	REAL ESTATE REGION
300	8342	-	27	5

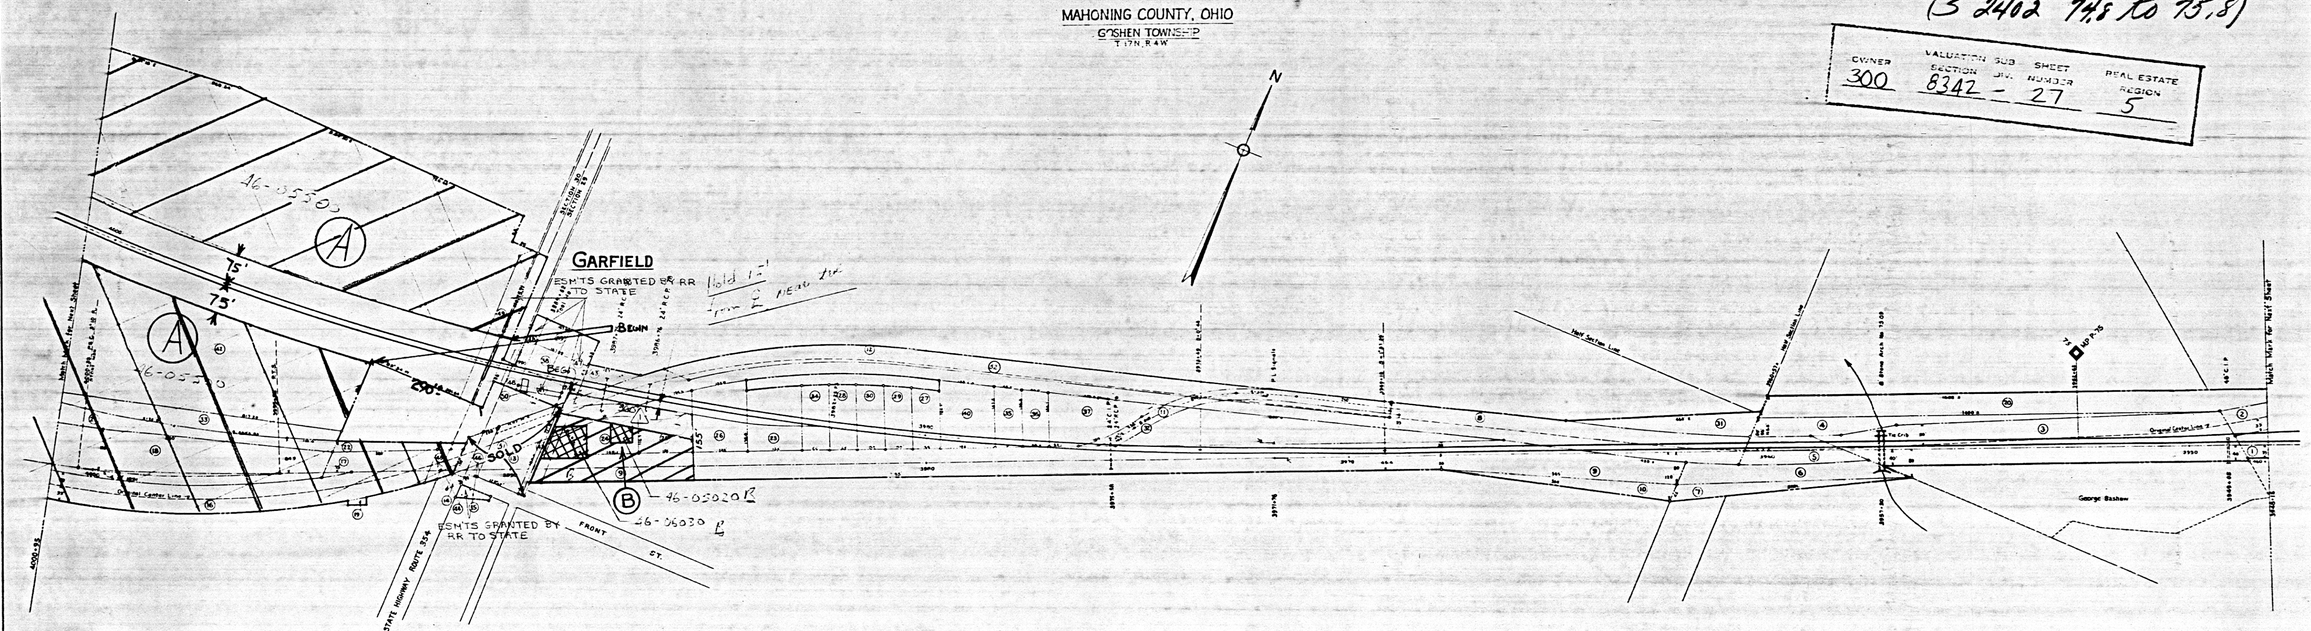

All Property to Con Rail	
Partial Conveyance to Con Rail	X
No Property to Con Rail	
TWT Approved	RS 4/20/77
Exceptions: HATCHED AREAS NOTED AS "A" & "B" TO BE RETAINED BY ESTATE	
Area to Con Rail: 23.8± AC.	23.4

REVISED 4/20/78

1 PARCEL "B" REDRAWN - PORTION CONVEYED

RETAINED PROPERTY		
TWT Approved	RSA Approved	Date
Parcels:	Acres:	
A	17.0	
B	1.1	1.5
Total Acres Retained =	18.1±	18.5
Exceptions:		

A & OH. F000A7-8 — 50.8 ac.

B " A8-1 — 1.55 Ac

Current as of Dec. 31st, 1955	Revision
Current as of Dec. 31st, 1954	Map Revision
Current as of Dec. 31st, 1953	Revision
Current as of Dec. 31st, 1952	Revision
Current as of Dec. 31st, 1951	Revision
Current as of Dec. 31st, 1950	Revised
Current as of Dec. 31st, 1949	Map Revised
Current as of Dec. 31st, 1948	Map Revised
Current as of Dec. 31st, 1947	Revised
Current as of Dec. 31st, 1946	Revised
Current as of Dec. 31st, 1945	Revised
Current as of Dec. 31st, 1944	Revised
Current as of Dec. 31st, 1943	Revised

New Map

THIS TRACING IS 50% ORIGINAL SIZE. DRAFTSMAN TO DOUBLE SCALE

RIGHT OF WAY AND TRACK MAP

PITTSBURGH, FORT WAYNE & CHICAGO RAILWAY

OPERATED BY THE

PENNSYLVANIA COMPANY

EASTERN DIVISION

STATION 3848+15 TO STATION 4000+95

SCALE 1 IN = 100 FT JUNE 30, 1916

OFFICE OF VALUATION ENGINEER

PITTSBURGH, PA.

1" = 200'

V.I. OHIO 27

AT "5" M.35 & 37 -(N)-

0000458