(S2402 75.8 to 76.8) 2402-76

OWNER	VALUATION SECTION	SUB DIV.	SHEET NUMBER	REAL ESTATE REGION
300	8342	-	28	5

MAHONING COUNTY, OHIO

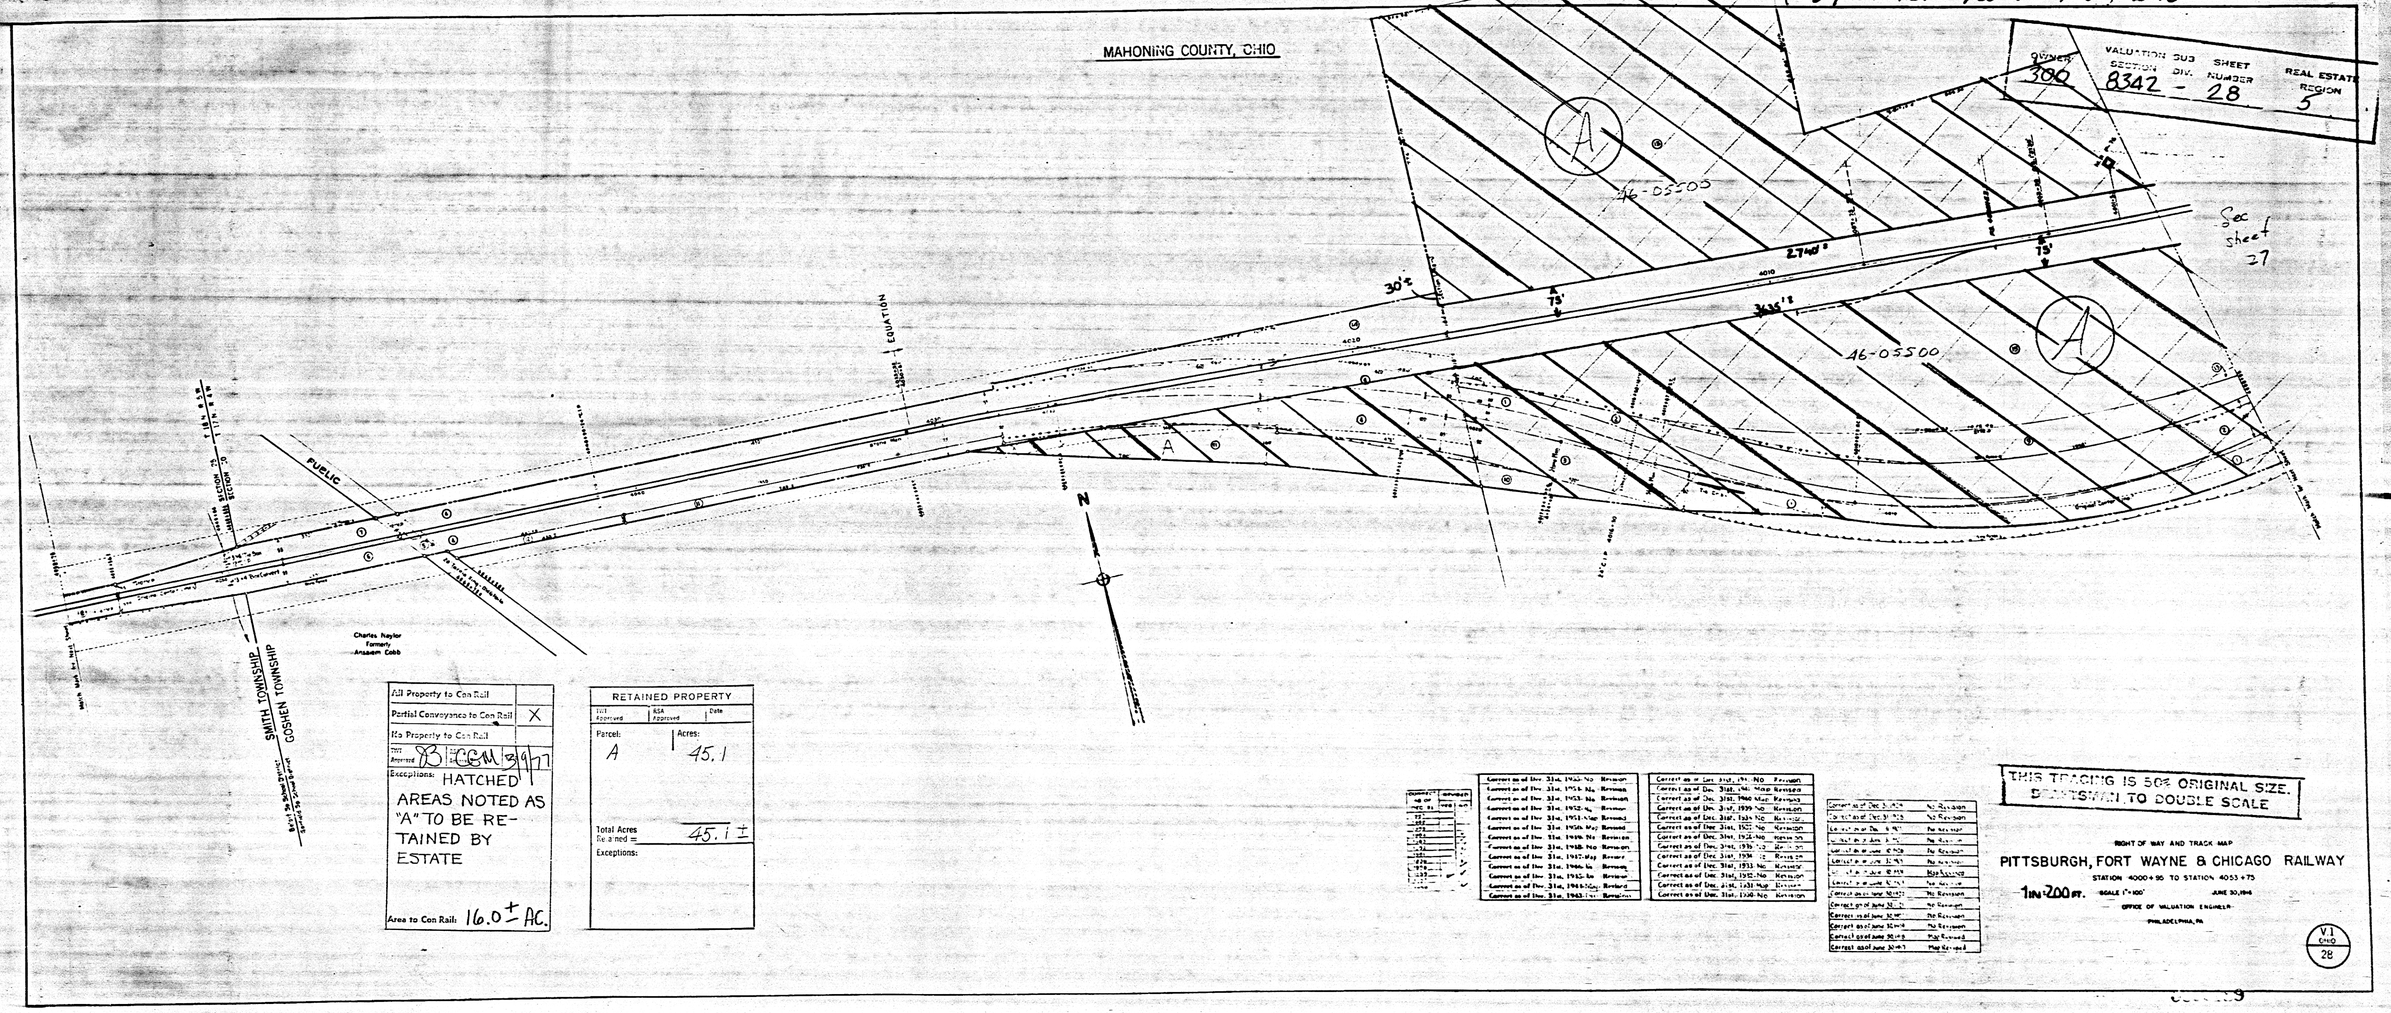

All Property to Con Rail	
Partial Conveyance to Con Rail	X
No Property to Con Rail	
TWT Approved BB	CGM 3/9/77

Exceptions: HATCHED AREAS NOTED AS "A" TO BE RETAINED BY ESTATE

Area to Con Rail: 16.0 ± AC.

RETAINED PROPERTY		
TWT Approved	RSA Approved	Date
Parcel: A	Acres: 45.1	
Total Acres Retained =	45.1 ±	
Exceptions:		

Correct as of Dec. 31st, 1955	No Revision
Correct as of Dec. 31st, 1954	No Revision
Correct as of Dec. 31st, 1953	No Revision
Correct as of Dec. 31st, 1952	No Revision
Correct as of Dec. 31st, 1951	Map Revised
Correct as of Dec. 31st, 1950	Map Revised
Correct as of Dec. 31st, 1949	No Revision
Correct as of Dec. 31st, 1948	No Revision
Correct as of Dec. 31st, 1947	Map Revised
Correct as of Dec. 31st, 1946	No Revision
Correct as of Dec. 31st, 1945	No Revision
Correct as of Dec. 31st, 1944	Map Revised
Correct as of Dec. 31st, 1943	No Revision

Correct as of Dec. 31st, 1942	No Revision
Correct as of Dec. 31st, 1941	Map Revised
Correct as of Dec. 31st, 1940	Map Revised
Correct as of Dec. 31st, 1939	No Revision
Correct as of Dec. 31st, 1938	No Revision
Correct as of Dec. 31st, 1937	No Revision
Correct as of Dec. 31st, 1936	No Revision
Correct as of Dec. 31st, 1935	No Revision
Correct as of Dec. 31st, 1934	No Revision
Correct as of Dec. 31st, 1933	No Revision
Correct as of Dec. 31st, 1932	No Revision
Correct as of Dec. 31st, 1931	Map Revised
Correct as of Dec. 31st, 1930	No Revision

Correct as of Dec. 31st, 1929	No Revision
Correct as of Dec. 31st, 1928	No Revision
Correct as of Dec. 31st, 1927	No Revision
Correct as of Dec. 31st, 1926	No Revision
Correct as of Dec. 31st, 1925	No Revision
Correct as of Dec. 31st, 1924	No Revision
Correct as of Dec. 31st, 1923	No Revision
Correct as of Dec. 31st, 1922	No Revision
Correct as of Dec. 31st, 1921	No Revision
Correct as of Dec. 31st, 1920	No Revision
Correct as of Dec. 31st, 1919	No Revision
Correct as of Dec. 31st, 1918	No Revision
Correct as of Dec. 31st, 1917	No Revision
Correct as of June 30th, 1916	No Revision
Correct as of June 30th, 1915	No Revision
Correct as of June 30th, 1914	No Revision
Correct as of June 30th, 1913	Map Revised

THIS TRACING IS 50% ORIGINAL SIZE. DRAFTSMAN TO DOUBLE SCALE

RIGHT OF WAY AND TRACK MAP

PITTSBURGH, FORT WAYNE & CHICAGO RAILWAY

STATION 4000+95 TO STATION 4053+75

1 IN = 200 FT. SCALE 1" = 100' JUNE 30, 1916

OFFICE OF VALUATION ENGINEER

PHILADELPHIA, PA

V.1 OHIO 28