MAHONING COUNTY OHIO

SMITH TOWNSHIP

T 18 N R 5 W

(S 2402 80.8 to 81.8)

(S 2425 140.2 to 101.2)

OWNER	VALUATION SECTION	SUB DIV.	SHEET NUMBER	REAL ESTATE REGION
300	8342	-	33	5

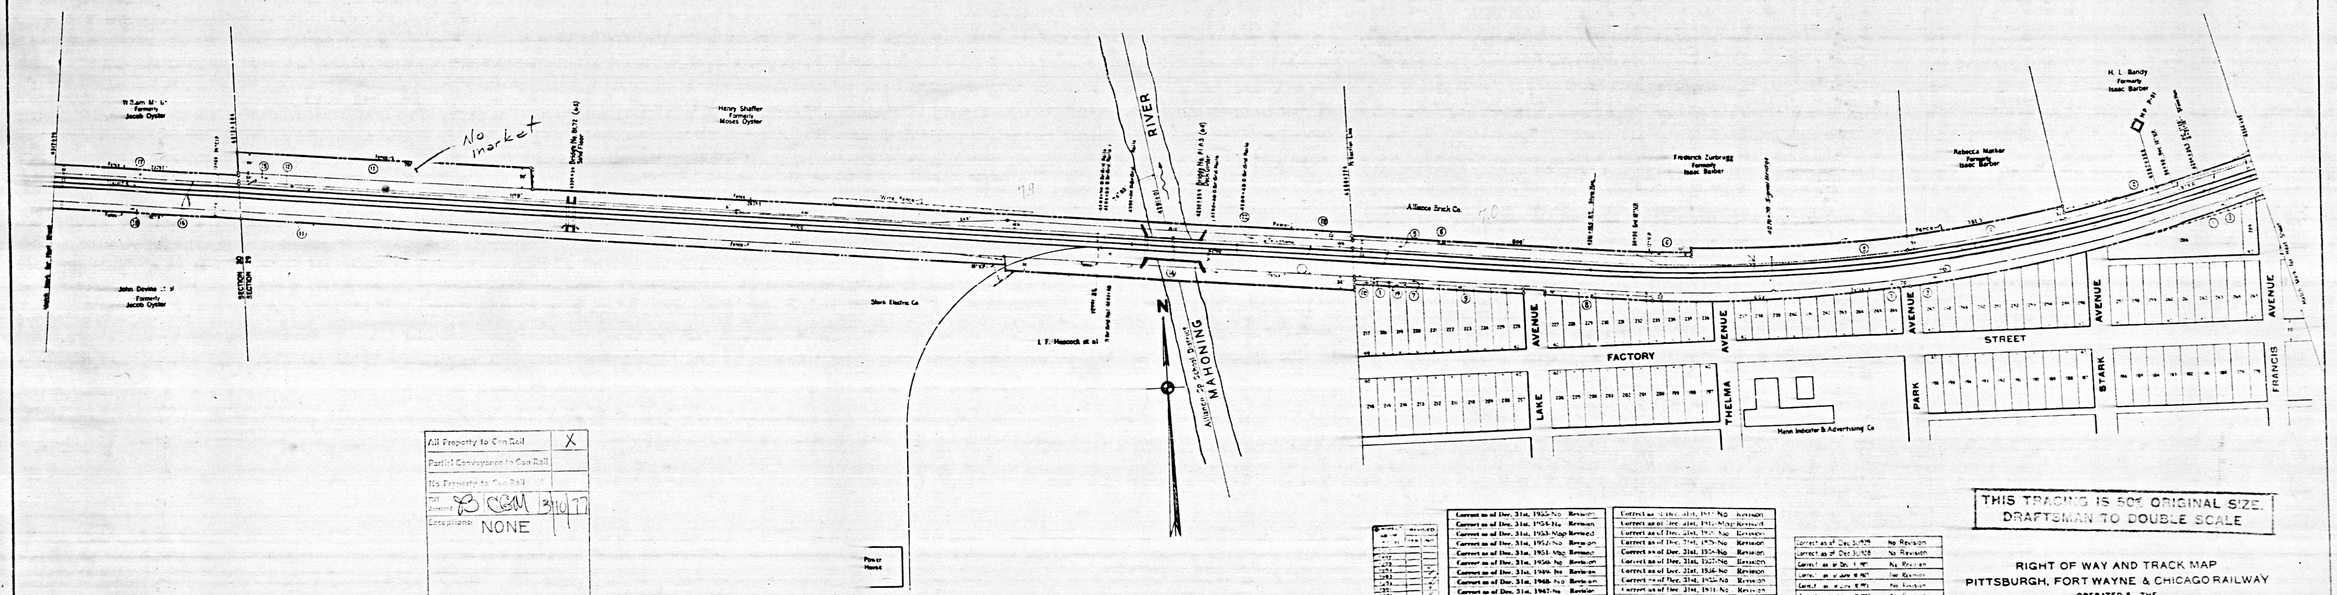

All Property to Con Rail	X
Partial Conveyance to Con Rail	
No Property to Con Rail	
Dft. Entered	CGM 3/10/77
Exceptions:	NONE

Area to Con Rail / 5.0 ± Ac

SCHEDULE OF SIDINGS AND CROSSOVERS

Side Track Number	Location	Class	Length Ft & Cs	Length Private	Length Total	Remarks
4	South Tangent		846	1153	1999	
5	Mahoning County Co.		1188	988	2176	Removed 8/1977
5A	South Tangent					
	Mahoning County School District					Turn Map to 34 Rem. Track

Correct as of Dec. 31st, 1955-No Revision
Correct as of Dec. 31st, 1954-No Revision
Correct as of Dec. 31st, 1953-Map Revised
Correct as of Dec. 31st, 1952-No Revision
Correct as of Dec. 31st, 1951-Map Revised
Correct as of Dec. 31st, 1950-No Revision
Correct as of Dec. 31st, 1949-No Revision
Correct as of Dec. 31st, 1948-No Revision
Correct as of Dec. 31st, 1947-No Revision
Correct as of Dec. 31st, 1946-No Revision
Correct as of Dec. 31st, 1945-No Revision
Correct as of Dec. 31st, 1944-Map Revised
Correct as of Dec. 31st, 1943-No Revision

Correct as of Dec. 31st, 1942-No Revision
Correct as of Dec. 31st, 1941-Map Revised
Correct as of Dec. 31st, 1940-No Revision
Correct as of Dec. 31st, 1939-No Revision
Correct as of Dec. 31st, 1938-No Revision
Correct as of Dec. 31st, 1937-No Revision
Correct as of Dec. 31st, 1936-No Revision
Correct as of Nov. 21st, 1936-No Revision
Correct as of Dec. 31st, 1935-No Revision
Correct as of Dec. 31st, 1934-No Revision
Correct as of Dec. 31st, 1933-No Revision
Correct as of Dec. 31st, 1932-No Revision
Correct as of Dec. 31st, 1931-Map Revised
Correct as of Dec. 31st, 1930-No Revision

Correct as of Dec. 31, 1929	No Revision
Correct as of Dec. 31, 1928	No Revision
Correct as of Dec. 31, 1927	No Revision
Corrected as of June 30, 1927	No Revision
Corrected as of June 30, 1926	No Revision
Corrected as of June 30, 1925	No Revision
Corrected as of June 30, 1924	No Revision
Corrected as of June 30, 1923	No Revision
Corrected as of June 30, 1922	Map Revised
Corrected as of June 30, 1921	No Revision
Corrected as of June 30, 1920	Map Revised

THIS TRACING IS 50% ORIGINAL SIZE. DRAFTSMAN TO DOUBLE SCALE

RIGHT OF WAY AND TRACK MAP

PITTSBURGH, FORT WAYNE & CHICAGO RAILWAY

OPERATED BY THE

PENNSYLVANIA COMPANY

EASTERN DIVISION

STATION 4264+35 TO STATION 4317+75

SCALE 1" = 200' JUNE 30, 1916

OFFICE OF VALUATION ENGINEER

PHILADELPHIA, PA.

V-1 OHIO 33

AT. W3 M. 43

0000064