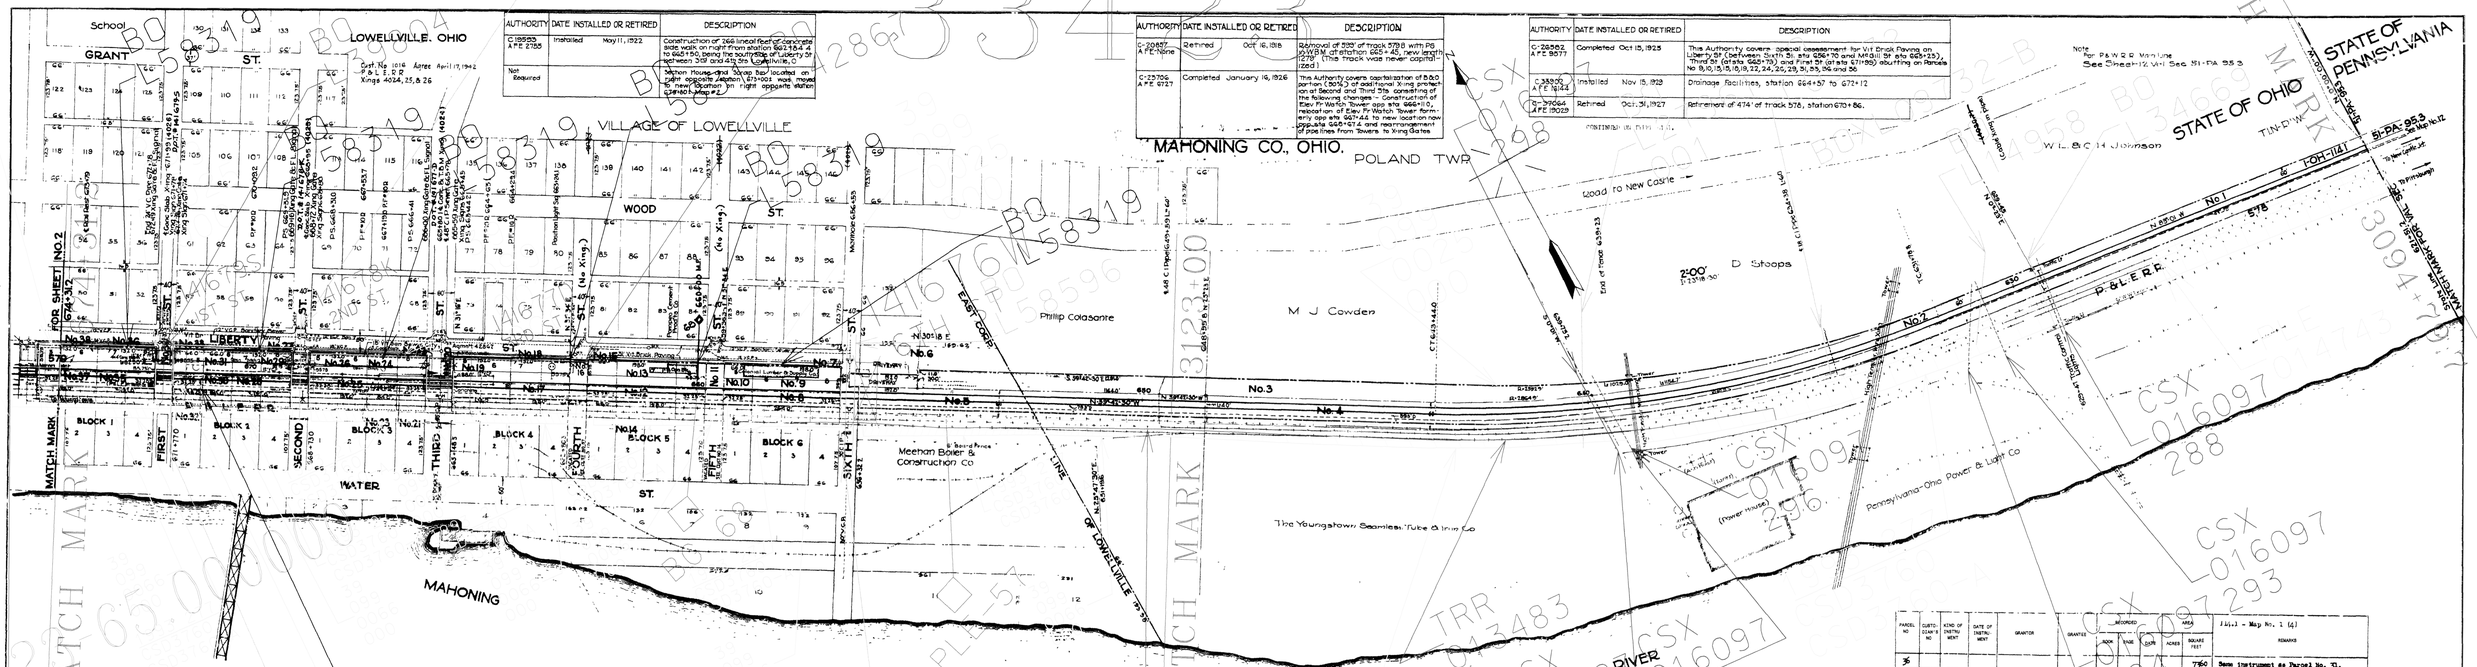

AUTHORITY	DATE INSTALLED OR RETIRED	DESCRIPTION
C.19553 AFE 2155	Installed May 11, 1922	Construction of 266 lineal feet of concrete side walk on right from station 662+64.4 to 665+50, being the south side of Liberty St between 3rd and 4th Sts Lowellville, O.
Not Required		Kitchen House-and Scrap Box located on right opposite station 671+00.1 was moved to new location on right opposite station 674+00.1 - Map #2.

AUTHORITY	DATE INSTALLED OR RETIRED	DESCRIPTION
C-20837 AFE-None	Retired Oct. 16, 1918	Removal of 200' of track 5798 with PG yd YSM at station 665+45, new length 1279' (This track was never capitalized)
C-23706 AFE 6727	Completed January 19, 1926	This Authority covers capitalization of B&O portion (30%) of overhead X-ing protection at Second and Third Sts. consisting of the following changes - Construction of Elev Fr Watch Tower app sta 666+10, relocation of Elev Fr Watch Tower formerly app sta 667+45 to new location now opposite 665+474 and rearrangement of pipelines from Towers to Xing Gates

AUTHORITY	DATE INSTALLED OR RETIRED	DESCRIPTION
C-28562 AFE 9017	Completed Oct 15, 1925	This Authority covers special assessment for Vit Brick Paving on Liberty St (between Sixth St. sta 686+70 and Mill St sta 685+23), Third St (stats 662+73) and First St (stats 671+98) abutting on Parcels No 8,10,13,15,16,18,22,24,26,28,31,33,36 and 38.
C.23520 AFE 1444	Installed Nov 15, 1923	Drainage facilities, station 664+57 to 672+12
B-37064 AFE 19029	Retired Oct. 31, 1927	Retirement of 474' of track 578, station 670+86.

Note
For P&W 2.8 Mon Line
See Sheet 12 V-H Sec M1-PA 95.3

PARCEL NO	DUETO DIAN'S NO	KIND OF INSTRU MENT	DATE OF INSTRU MENT	GRANTOR	GRANTEE	RECORDED BOOK	PAGE	DATE	AREA ACRES	SQUARE FEET	114.1 - Map No. 1(1) REMARKS
1	1	War. Deed	May 25 1882	McMillan A. Johnson, et al.	PTACER	60	91	June25 1885	1.096		
2	2	War. Deed	May 19 1882	Dickson Stoops et ux.	PTACER	60	89	June25 1885	1.201		Original Area 51900 sq. ft. of which 3500 sq. ft. was sold.
3	3	Q. C. Deed	May 27 1905	The Mahoning Valley Ry. Co.	PCATER	149	571	Jan 8 1910	1.395		Instrument also covers Parcel No. 16, Map No. 2.
4	4	War. Deed	May 17 1882	Eliza King et ux.	PTACER	60	88	June24 1885		40820	Original area 38040 sq. ft. of which 11200 sq. ft. was sold.
5	5	War. Deed	Sep 15 1881	James Davidson et ux.	PTACER	60	86	June24 1885		37245	Original area 46560 sq. ft. of which 9312 sq. ft. was sold.
6	6	War. Deed War. Deed	May 29 1905	Matthias Baughman, et al. Andrew Baughman et ux.	PCATER PCATER	122 126	16 169	Mar14 1904 Apr13 1905		4560	600 sq. ft. occupied by Sixth Street. Conveys an undivided ½ interest.
7	14	Ordinance	Jan 9 1907	Village of Lowellville	PCATER					2240	Lands not owned. Instrument also covers Parcels No. 13,16,20,27 and 34 this Map and Parcel No. 3, Map No.2, and grants right to raise grade across streets in Lowellville, and refers to permission previously given to cross these streets.
8	PCAT Misc 7	Q. C. Deed	Sep 29 1882	C. H. Andrews et ux.	PCATER	52	466	Novel 1882		8445	Instrument also covers Parcels No. 12, 17,21,30 and 37 this Map, Parcel No. 4 Map No. 2, this section and Parcels on Vol.Book. 114.2 Nos. 12,25 and 70 Map No. 7, No. 77 Map No.12 and Nos. 28, 40 and 43, Map No. 17. Total area acquired 137763 sq. ft. of which 24322 sq. ft. was sold.
9	18	War. Deed	Apr 3 1903	Louisa Andrews	PCATER	113	164	May 1 1903		11040	Instrument also covers Parcels No. 13 and 18, this Map and Parcel No. 9, Map No 2
10	18	Q. C. Deed	Apr 3 1903	Louisa Andrews	PCATER	115	121	May 1 1903		3680	Instrument also covers Parcels No. 22 and 36.
11	14	Ord 620	Aug 8 1870	Council of Lowellville						3520	Vacation of Fifth St
12										6564	Same instrument as Parcel No. 8.
13										11040	Same instrument as Parcel No. 9.
14	PCAT Misc. 23 19	Condemnation	Sep. 15 1882	Milan B.Cramer et al.	PTACER	5 Court	292	Sep15 Docket-1882		2195	Original area 3960 sq. ft. of which 1765 sq. ft. was sold.
15	20	War. Deed	Apr 7 1904	Patrick Varley et ux.	PCATER	122	74	Apr29 1904		3680	
16	57	Ord 455	Oct 12.47	Council of Lowellville						3520	Vacation of fourth St
17										4389	Same instrument as Parcel No. 8.
18										7360	Same instrument as Parcel No. 9.
19	PCAT Misc. 21 21	Condemnation	Sep. 15 1882	P. & L. E. R. R	PTACER	5 Court	292	Sep15 Docket-1882		11616	Original area 15146 sq. ft. of which 3530 sq. ft. was sold.
20										3000	Same instrument as Parcel No. 7.
21										2195	Same instrument as Parcel No. 8.
22										3680	Same instrument as Parcel No. 10.
23	PCAT Misc 23 23	Condemnation	Sep. 15 1882	James Layton	PTACER	5 Court	292	Sep15 Docket-1882		2195	Original area 3960 sq. ft. of which 1765 sq. ft. was sold.
24	23	War. Deed	Nov 27 1903	Frank Leish	PCATER	118	129	Dec 9 1903		3680	

PARCEL NO	DUETO DIAN'S NO	KIND OF INSTRU MENT	DATE OF INSTRU MENT	GRANTOR	GRANTEE	RECORDED BOOK	PAGE	DATE	AREA ACRES	SQUARE FEET	114.1 - Map No. 1 (3) REMARKS
25	24	War. Deed	Jun 1 1882	John C.McMillan et ux.	PTACER	60	84	June24 1884		4224	Original area 7644 sq. ft. of which 3,20 sq. ft. was sold.
26	25	War. Deed	Mar 9 1904	Harriett E. McMillen	PCATER	118	364	Mar15 1904		7360	
27										2000	Same instrument as Parcel No. 7.
28	26	War. Deed	Jun 1 1882	Jasper N.Cowden et ux.	PCATER					4224	Original area 7744 sq. ft. of which 3520 sq. ft. was sold.
29	50	War. Deed	Jan 26 1904	Jasper N.Cowden et al.	PCATER	118	361	Mar15 1904		7360	
30										2195	Same instrument as Parcel No. 8.
31	52	War. Deed	Jan 26 1904	Jasper N.Cowden et ux.	PCATER	118	362	Mar15 1904		3680	Instrument also covers Parcel No. 36, this Map and Parcel No.13, Map No. 2.
32	PCAT Misc 21 33	Condemnation	Sep. 15 1882	Wm. Allshouse	PTACER	5 Court	292	Sep15 Docket-1882		2195	Original area 3960 sq. ft. of which 1765 sq. ft. was sold.
33	54	War. Deed	Dec.24 1903	Elizabeth J. Allshouse, et al	PCATER	118	159	Feb 3 1905		3680	
34										2200	Same instrument as Parcel No. 7.
35	PCAT Misc 21 35	Condemnation	Sep.15 1882	William Cramer	PTACER	5 Court	292	Sep15 Docket-1882		4224	Original area 7764 sq. ft. of which 3520 sq. ft. was sold.

PARCEL NO	DUETO DIAN'S NO	KIND OF INSTRU MENT	DATE OF INSTRU MENT	GRANTOR	GRANTEE	RECORDED BOOK	PAGE	DATE	AREA ACRES	SQUARE FEET	114.1 - Map No. 1 (4) REMARKS
36										7360	Same instrument as Parcel No. 31.
37	17	Condemnation	Apr 17 1890	James Davidson	PCATER	113 Court	117 Docket-1890	Apr17		4389	Same as Parcel No.1, Map No. 2 Also covered by instrument under Parcel No. 5. Instruments also cover Parcel No. 38. Original area 11745 sq. ft. of which 3530 sq. ft. was sold.
	17	Deed	Feb 22 1890	James Davidson	PCATER	129	255	Feb21 1906			
38										7360	Same instruments as Parcels No. 10 and 37. Same as Parcel No. 2, Map No. 2.

Surveyed by
Drawn by
Traced by
Checked by
Approved by
Chief Engineer
Valuation Engineer
Subscribed and sworn to before me this 27th day of May 1917
Notary Public in and for the City of Baltimore, State of Maryland
My commission expires May 1, 1919

RIGHT-OF-WAY AND TRACK MAP

THE BALTIMORE AND OHIO RAILROAD COMPANY

OPERATED BY

THE BALTIMORE AND OHIO RAILROAD COMPANY

AKRON-CHICAGO DIVISION — MAIN LINE

STATION 671+51.2 TO STATION 674+31.2

SCALE: 1 IN. = 100 FT. — JUNE 30, 1918

OFFICE OF VALUATION ENGINEER
BALTIMORE, MD.

23.3 x 55.1 V14430

V-114.1
1

1-OH-114.1(1)