AUTHORITY	DATE INSTALLED OR RETIRED	DESCRIPTION
Not Required		Section House and Scrap Bin located on route station 670+00.1 was formerly located on right opposite station 673+00.1 Map #1
C-37064 A.F.E. 19029	Retired Oct. 31, 1927	Retirement of 474' of Track 576, station 670 + 86.

CONTINUED ON TYPED LIST.

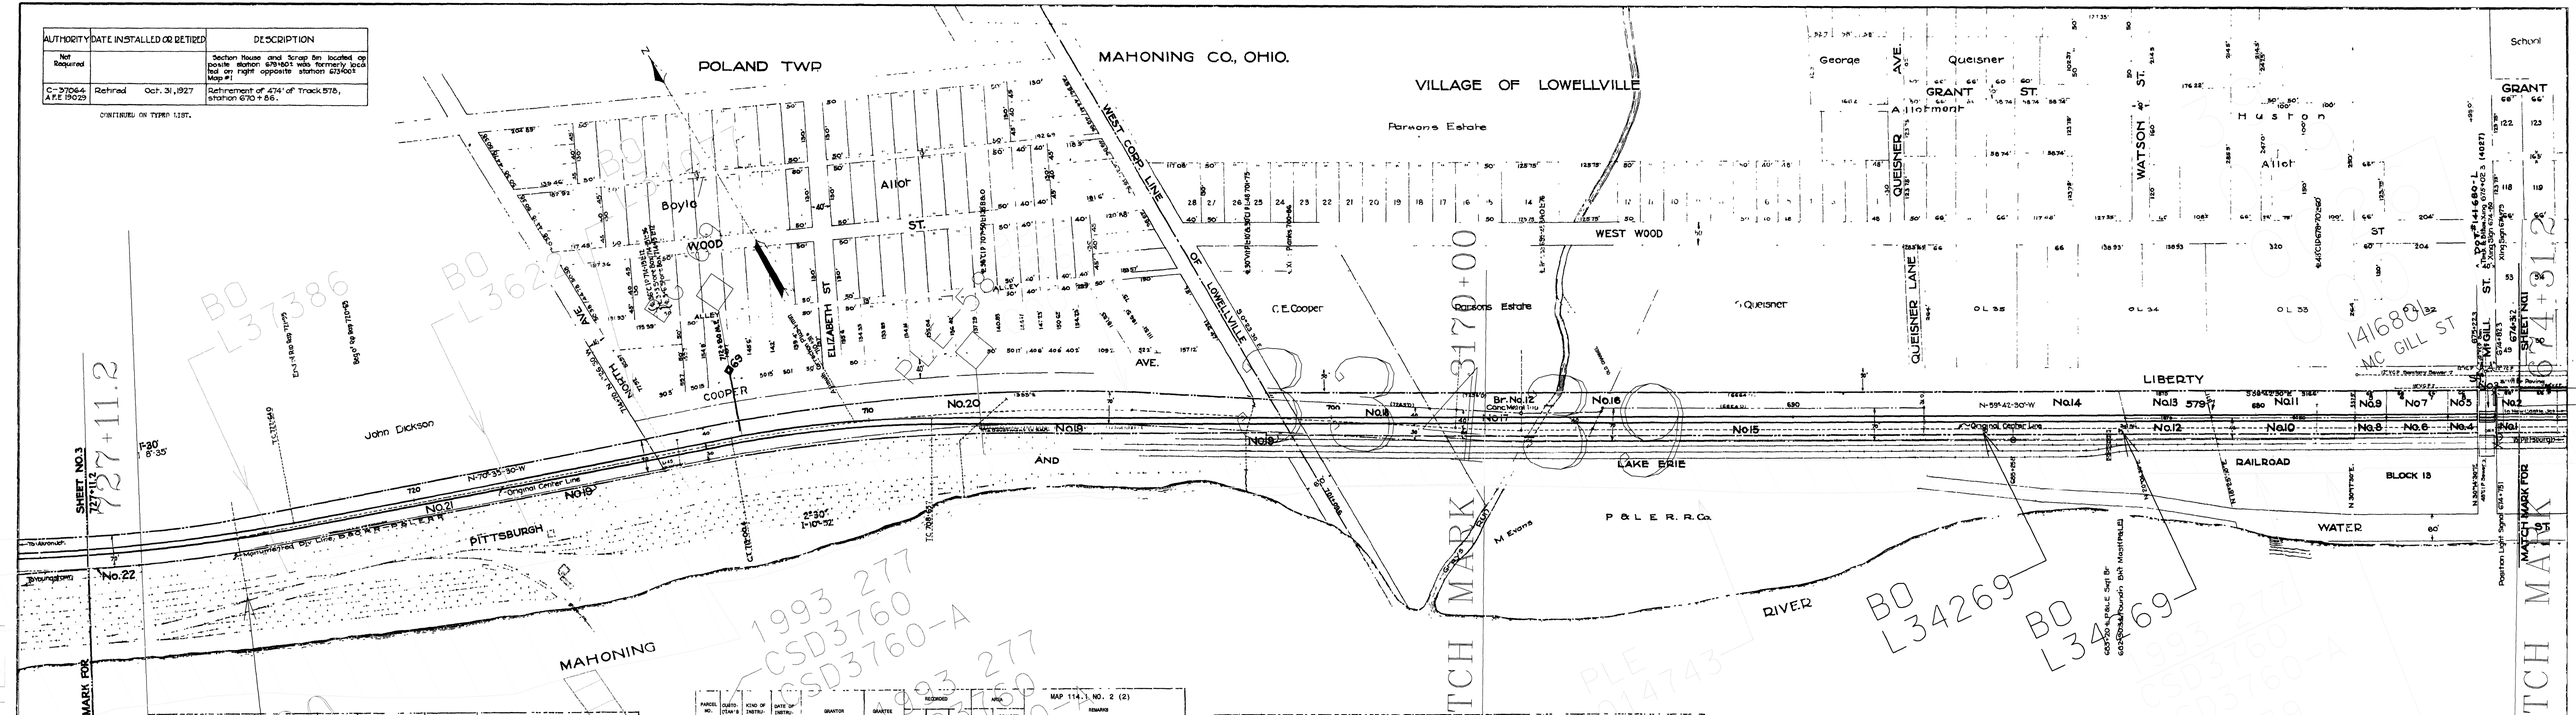

PARCEL NO.	QUARTO-SCAN'N NO.	KIND OF INSTRUMENT	DATE OF INSTRUMENT	GRANTOR	GRANTEE	RECORDED BOOK	RECORDED PAGE	RECORDED DATE	AREA ACRES	AREA SQUARE FEET	MAP 114.1 NO.2 (1) REMARKS
1											Same as Parcel No. 37, Map No. 1.
2											Same as Parcel No. 38, Map No. 1.
3	14	Ordinance	Jan 9 1907	Village of Lowellville	P&ERR					2200	Instrument also covers Parcels No.2,11,16 20, 27 and 34 Map No. 1. and grants right to raise grade across streets in Lowellville, and refers to permission previously given to cross these streets.
4	FC&T Misc 7 96	Q. C. Deed	Sep 29 1882	C. H. Andrews et ux.	P&ATRR	52	466	Nov 21 1882		2195	Instrument also covers Parcels No. 8,12 17,21,30 and 37 Map No. 1, this section, and Parcels No. 12,25 and 77, Map No. 2 Parcel No. 77, Map No. 12 and Parcel Nos. 28, 40 and 45 Map No. 37, Vol.Rec. 114.2 Total Area acquired 137703 sq. ft. of which 24322 sq. ft. was sold.
	56	Agreement	Apr.13 1882	Francis Van Dyke, et al.	P&ATRR						
5	18	War. Deedc	Apr 3 1905	Louisa Andrews	P&ATRR	113	164	May 1 1905		3680	Instrument also covers Parcels No. 9, 13 and 18 Map No. 1.
6	66	War Deed	June 1 1882	Matilda Boyles	P&NCRR	60	83	June 24 1885		4224	Original area 7094 sq. ft. of which 2870 sq. ft. was sold.
7	67	War. Deed	Oct 1 1903	Aaron F.Schantz et ux.	P&ATRR	119	304	Jan 20 1904		7360	
8	FC&T Misc. 82 68	Condemnation	Sep 15 1882	Frederick Neiliger	P&NCRR	5	292	Sep 15 1882		2195	Original area 3632 sq. ft. of which 1430 sq. ft. was sold.
9	69	War. Deed	Apr. 4 1904	Henry L. H. Neiliger	P&ATRR	129	55	Dec 1 1905		3680	
10	70	War.	June 1 1882	Eleanor King et vir	P&NCRR	60	81	June 23 1885		9792	Original area 13604 sq. ft. of which 3812 sq. ft. was sold.

PARCEL NO.	QUARTO-SCAN'N NO.	KIND OF INSTRUMENT	DATE OF INSTRUMENT	GRANTOR	GRANTEE	RECORDED BOOK	RECORDED PAGE	RECORDED DATE	AREA ACRES	AREA SQUARE FEET	MAP 114.1 NO. 2 (2) REMARKS
11	71	War. Deed	Jan 26 1904	Eleanor King	P&ATRR	118	379	Mar 15 1904		17335	
12	FC&T Misc. 21 72	Condemnation	Sep 15 1882	Alexander Barclay	P&NCRR	5	292	Sep 15 1882		6192	Original area 8238 sq.ft. of which 2046 sq. ft. was sold.
13	52	War. Deed	Jan 26 1904	Jasper N.Cowden et ux.	P&ATRR	118	382	Mar 15 1904		10327	Instrument also covers Parcels No. 31 and 36 Map No. 1.
14	FC&T Misc. 21 21	Condemnation	Sep 15 1882	P & L E R R	P&NCRR	5	292	Sep 15 1882		36925	65 sq. ft. occupied by Queisner Lane. Original area 46653 sq. ft. of which 7328 sq. ft. was sold.
15	80	Agreement	Jan. 7 1885	Geo. Queisner	P&ATRR					43600	1615 sq.ft. of this Parcel occupied by by Queisner Lane. - Original area 87570 sq. ft. of which 6692 sq.ft. was sold. Inst. also covers Parcel No.2, Map No.5
16	3	Q. C. Deed	Oct 27 1909	The Mahoning Valley Ry. Co.	P&ATRR	149	571	Jan 5 1910		1.058	Instrument also covers Parcel No.3, Map No. 1.
17	FC&T Misc. 4 82	Condemnation	April 1883	Lucette A. Parsons	P&ATRR	7	492	April 1883		18390	Original area 21436 sq. ft. of which 3046 sq. ft. was sold.
18	83	War. Deed	Jan 26 1883	Wm. D.McBride et al.	P&ATRR	60	80	June 23 1885		22800	297 sq. ft. occupied by road. Original area 23900 sq. ft. of which 1100 sq. ft. was sold.
19	86	Agreement	Apr 9 1903	P & L E R R	P&ATRR					17500	350 sq.ft. occupied by Public Road Instrument also covers Parcel No. 22 this Map, Parcel No.6, Map No.3; and Parcels No. 2,4,5,11 and 22 Map No. 4
20	FC&T Misc 82 85	Condemnation	April 1883	James Dickson	P&ATRR	7	492	April 1883		2.190	249 sq. ft. occupied by Public Road.

PARCEL NO.	QUARTO-SCAN'N NO.	KIND OF INSTRUMENT	DATE OF INSTRUMENT	GRANTOR	GRANTEE	RECORDED BOOK	RECORDED PAGE	RECORDED DATE	AREA ACRES	AREA SQUARE FEET	MAP 114.1 NO. 2 (3) REMARKS
21	96	War. Deed	Dec 30 1882	Geo.Dickson	P&ATRR	60	78	June 23 1885	4.042		Same as Parcel No. 1, Map No. 3.
22										10280	Same as Parcel No. 2, Map No. 3. Same instrument as Parcel No. 19.

NOTICE: While some utility occupations may be noted on this division header, they because of the lapse of time or original construction, the possible interim relocation of tracks, and other factors, may not be current or complete. The Railroad Utilizing these Maps and NOTICE that name, title or non-title, cannot represent or guarantee that all utility occupations are shown. Railroad Utilizing these Maps and NOTICE that located as shown, fences utilizing said Maps are INTENDED to be located on the Railroad's property, and that Railroad Utilizing said Maps and NOTICE that operations on the general or immediate vicinity as to such locations, AND to have original inspection and/or survey of the subject areas.

RIGHT-OF-WAY AND TRACK MAP

THE BALTIMORE AND OHIO RAILROAD COMPANY

OPERATED BY

THE BALTIMORE AND OHIO RAILROAD COMPANY

AKRON-CHICAGO DIVISION — MAIN LINE

STATION 674+112 TO STATION 727+312

SCALE: 1 IN. = 100 FT. JUNE 30, 1918

OFFICE OF VALUATION ENGINEER
BALTIMORE, MD

23.3 X 55.1

V14431

V-1141
2

HJB
I-OH-1141(2)