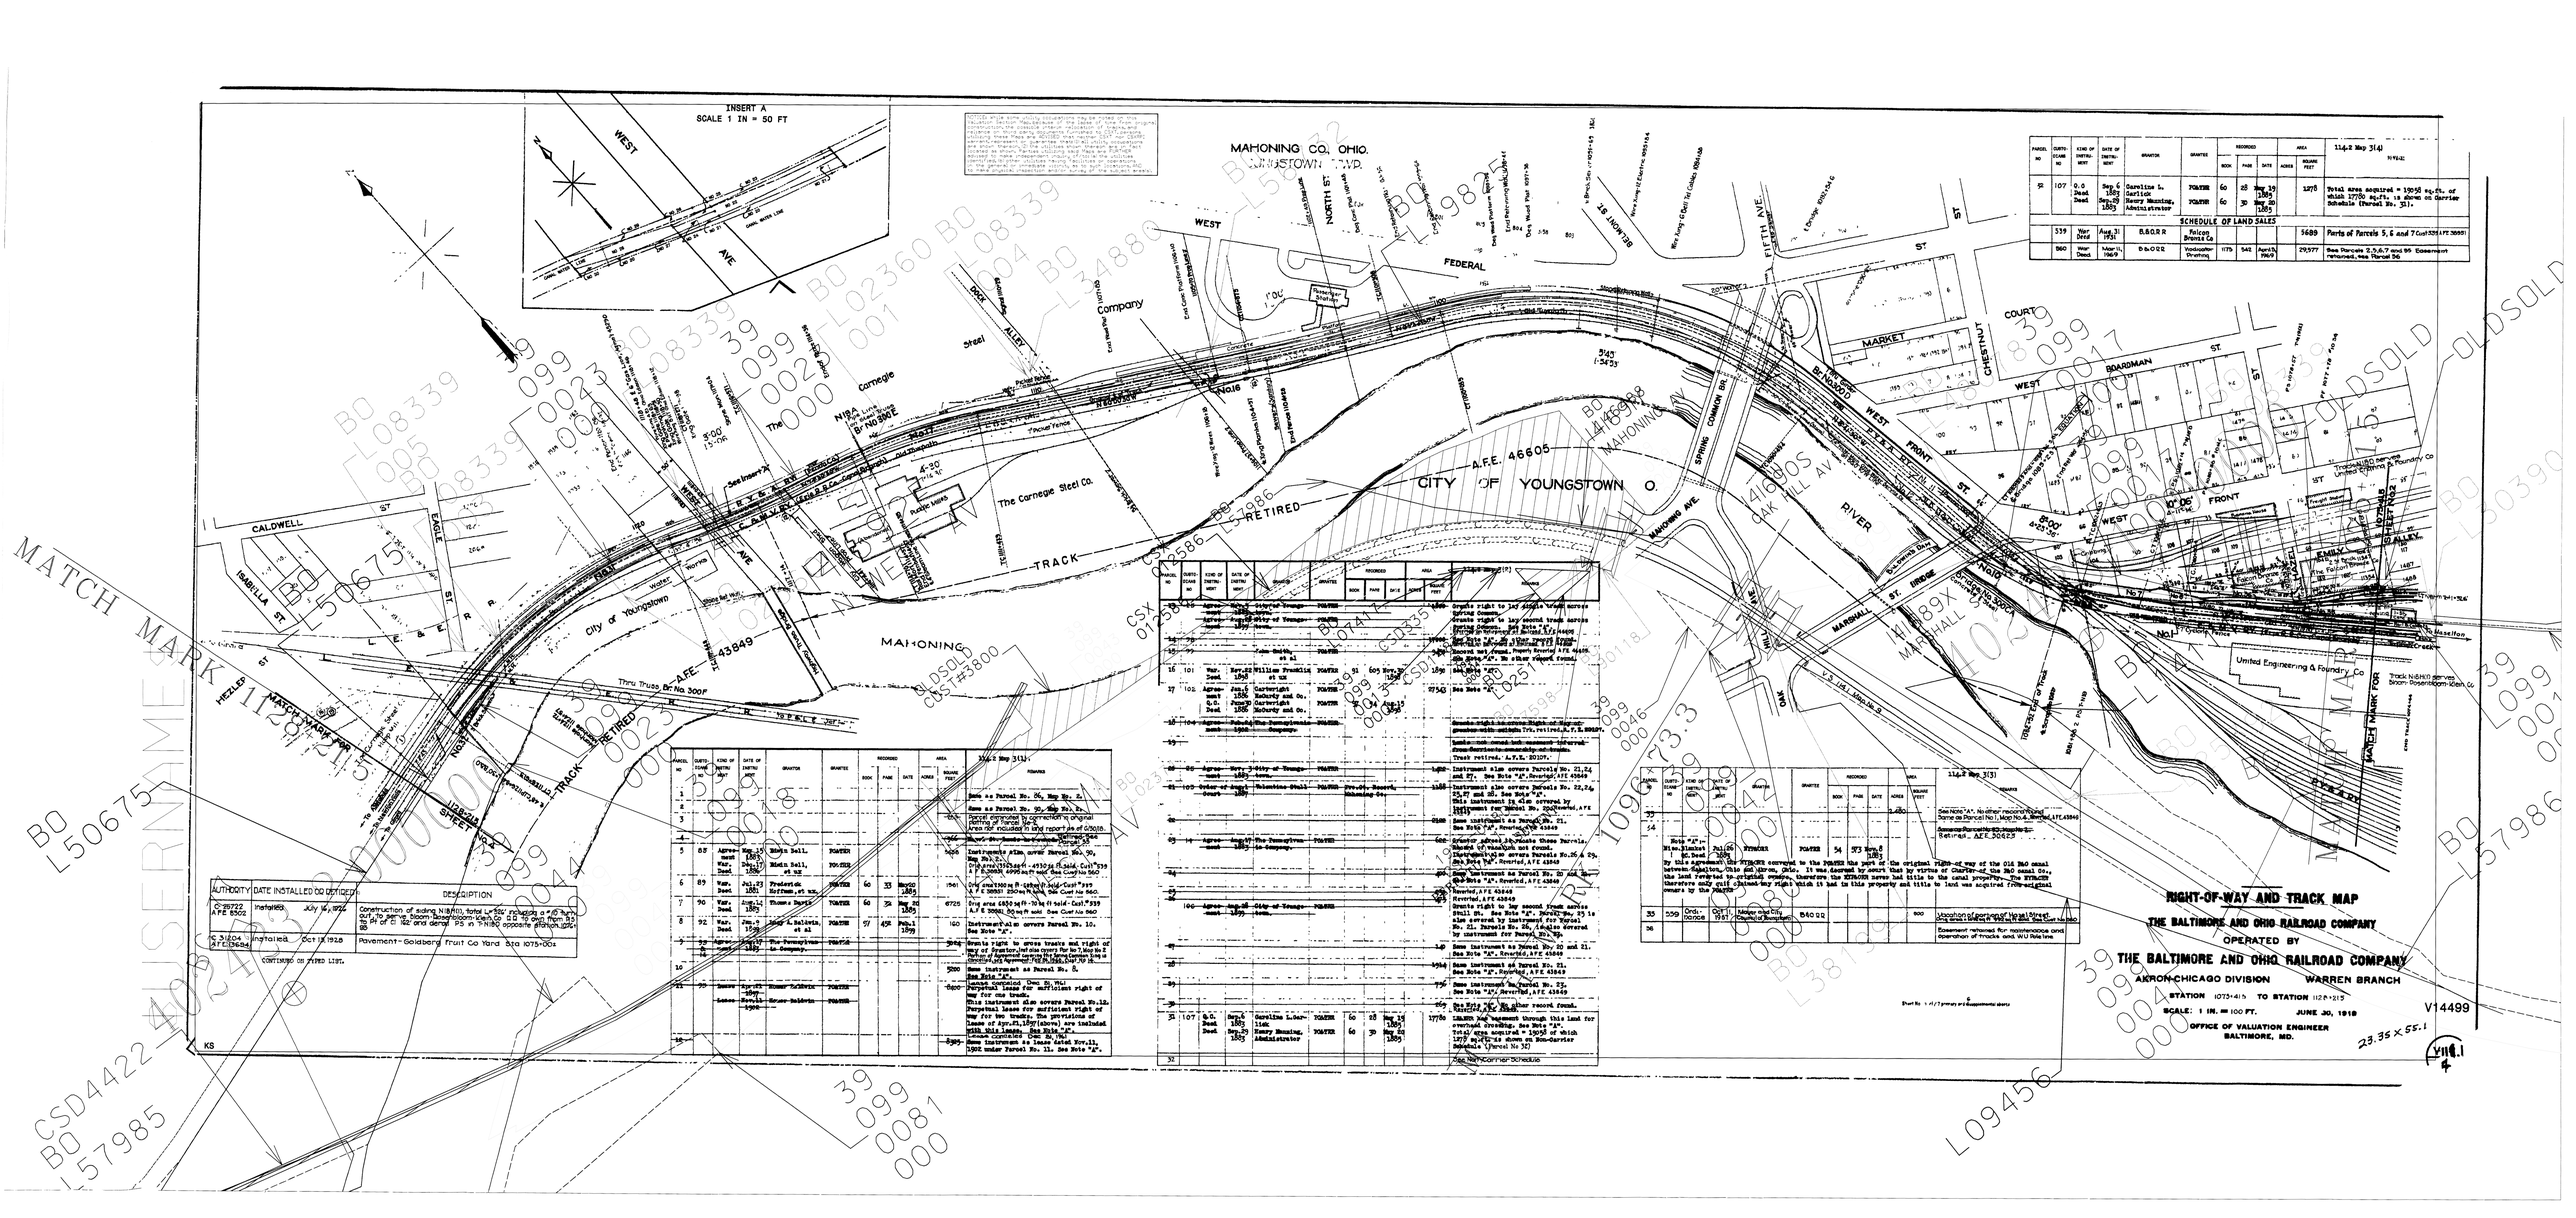
MAHONING CO., OHIO.
YOUNGSTOWN TWP.
INSERT A
SCALE 1 IN = 50 FT
WEST
AVE
NORTH ST
FEDERAL
DOCK
ALLEY
Steel
Company
Carnegie
NIBA
Building
The Carnegie Steel Co.
RETIRED
TRACK
A.F.E. 46605
CITY OF YOUNGSTOWN O.
MAHONING AVE
SPRING COMMON BR.
MARKET
CHESTNUT
COURT
BOARDMAN
ST
FRONT
CALDWELL
EAGLE
ISABELLA
HAZEL
MATCH MARK FOR SHEET No. 2
A.F.E. 43849
Thru Truss Br. No. 500F
MAHONING
OLDSOLD
CSX #3800
OAK HILL AV
RIVER
MARSHALL
ST. BRIDGE
EMILY
MATCH MARK FOR SHEET No. 1
United Engineering & Foundry Co
Track N&WH serves Brown-Boveridge-Klein Co.
RIGHT-OF-WAY AND TRACK MAP
THE BALTIMORE AND OHIO RAILROAD COMPANY
OPERATED BY
THE BALTIMORE AND OHIO RAILROAD COMPANY
AKRON-CHICAGO DIVISION WARREN BRANCH
STATION 1075+41.5 TO STATION 1128+21.5
SCALE: 1 IN. = 100 FT. JUNE 30, 1918
OFFICE OF VALUATION ENGINEER
BALTIMORE, MD.
V14499
23.35 x 55.1
V116.1
4