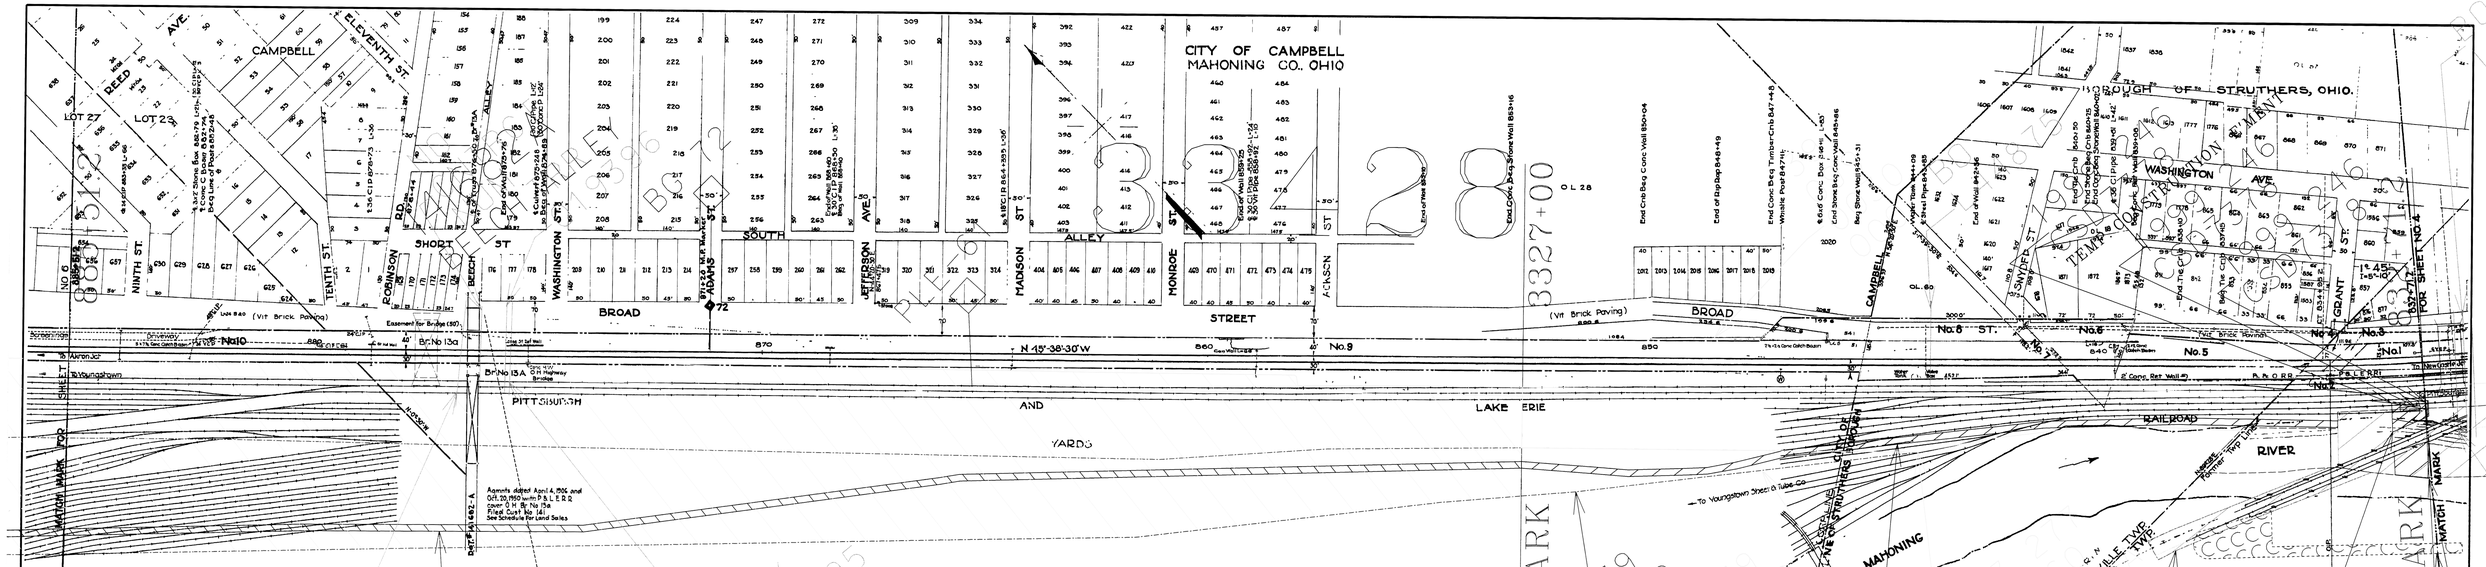

AUTHORITY	DATE INSTALLED OR RETIRED	DESCRIPTION
C-28458 A.F.E. 11928	Completed Aug 15, 1927	Improvement of team track drive-way, sta 881+051 (See also map C)
C-29362 A.F.E. 19658	Installed Sept 30, 1928	Headwall for pipe culvert Pole 7½, sta 879+24.8

CONTINUED ON 114.1

Schedule Re Land Sales, Etc.

PARCEL NO	CUSTODIAN'S NO	KIND OF INSTRUMENT	DATE OF INSTRUMENT	GRANTOR	GRANTEE	RECORDED BOOK	RECORDED PAGE	RECORDED DATE	AREA ACRES	AREA SQUARE FEET	REMARKS
	141	Easement Agreement	Aug 16, 1959	B & O R R	Youngstown Steel & Tube Co					3500	Railroad reimburses all ownership rights in Br 13A from 50' wide easement for maintenance of bridge, see Par No 9 Youngstown reimburses all rights for private grade xings between Sta 846+88 and 897+08

PARCEL NO.	CUSTODIAN'S NO.	KIND OF INSTRUMENT	DATE OF INSTRUMENT	GRANTOR	GRANTEE	RECORDED BOOK	RECORDED PAGE	RECORDED DATE	AREA ACRES	AREA SQUARE FEET	114.1 MAP NO. 5 REMARKS
1											Same as Parcel No 21, Map No 4.
2											Same as Parcel No 22, Map No 4.
3	136	War. Deed	Jan 19 1889	Matthew Tracy	FOSTER	60	62	May 28 1889		3080	
	145	Deed	Nov 15 1909	Elizabeth Blackburn, et al	FOSTER	149	552	Dec 21 1909			Instrument also covers Parcel No 4 this map, and Parcels No 20 and 21 Map No 4 Instrument conveys grantors undivided interest in these parcels.
4	135	War. Deed	Feb 3 1889	John S. Currie et ux	FOSTER	60	64	May 28 1889		3936	Instrument also covers Parcel No 21, Map No 4. Also covered by last instrument under Parcel No 3.
5	80	Agreement	Jan 3 1889	Geo. Quesmer	FOSTER					38078	Instrument also covers Parcel No 15, Map No 2. Original area 87370 sq.ft. of which 6698 sq.ft. was sold.
6	146	Quit Claim Deed	Mar 30 1889	Chas. Snyder et ux	FOSTER	60	60	May 28 1889		25300	Original area 27770 sq.ft. of which 2470 sq.ft. was sold. 11250 sq.ft. occupied by Mobile Road.
7	147			Kimmel Estate						4450	Record not found.
8	148	Agreement	May 21 1889	Dan'l. McIntosh	FOSTER				1.122		
9	149	Condemnation	June 11 1889	Sarah Kimmel et al	FOSTER	Y Court	1 Record	June 21 1889	15.739		For easement for Br No 13A, see Cust No 141
10	150	War. Deed	May 19 1889	John H. Reed et ux	FOSTER	60	99	May 27 1889	75.051		Same as Parcel No 1, Map No 6.
11	9A, 9C, 9D, 9Ee	Deed	Dec 13, 1902	W M^tCombs, et al	C Y & P Ry	111	451	Jan 2 1903			Lot (G4) 824
		Deed	Sept 17, 1945	C Y & P Ry	R E & I Co	526	219	Oct 12, 1945		7500	A F E 36498

Notice: While some utility occupancies may be shown on this valuation Section Map because of the lapse of time from original valuation, the possible interpretation of records and outside information furnished to B&O Railroad Company by others, the Company makes no warranty, guarantee or representation as to the utility occupancies and what interest, if any, the utilities other than B&O Railroad Company may have in the property shown. It is advised to make independent investigation of title to the utilities identified or other utilities having facilities or operations in the general immediate vicinity as may be deemed advisable, or have physical inspection and/or survey of the subject premises.

RIGHT-OF-WAY AND TRACK MAP

THE BALTIMORE AND OHIO RAILROAD COMPANY

OPERATED BY

THE BALTIMORE AND OHIO RAILROAD COMPANY

AKRON-CHICAGO DIVISION — MAIN LINE

STATION 881+71.2 TO STATION 885+51.2

SCALE: 1 IN. = 100 FT. — JUNE 30, 1938

OFFICE OF VALUATION ENGINEER
BALTIMORE, MD.

23.25 X 56

V14434

V-114.1 / 5