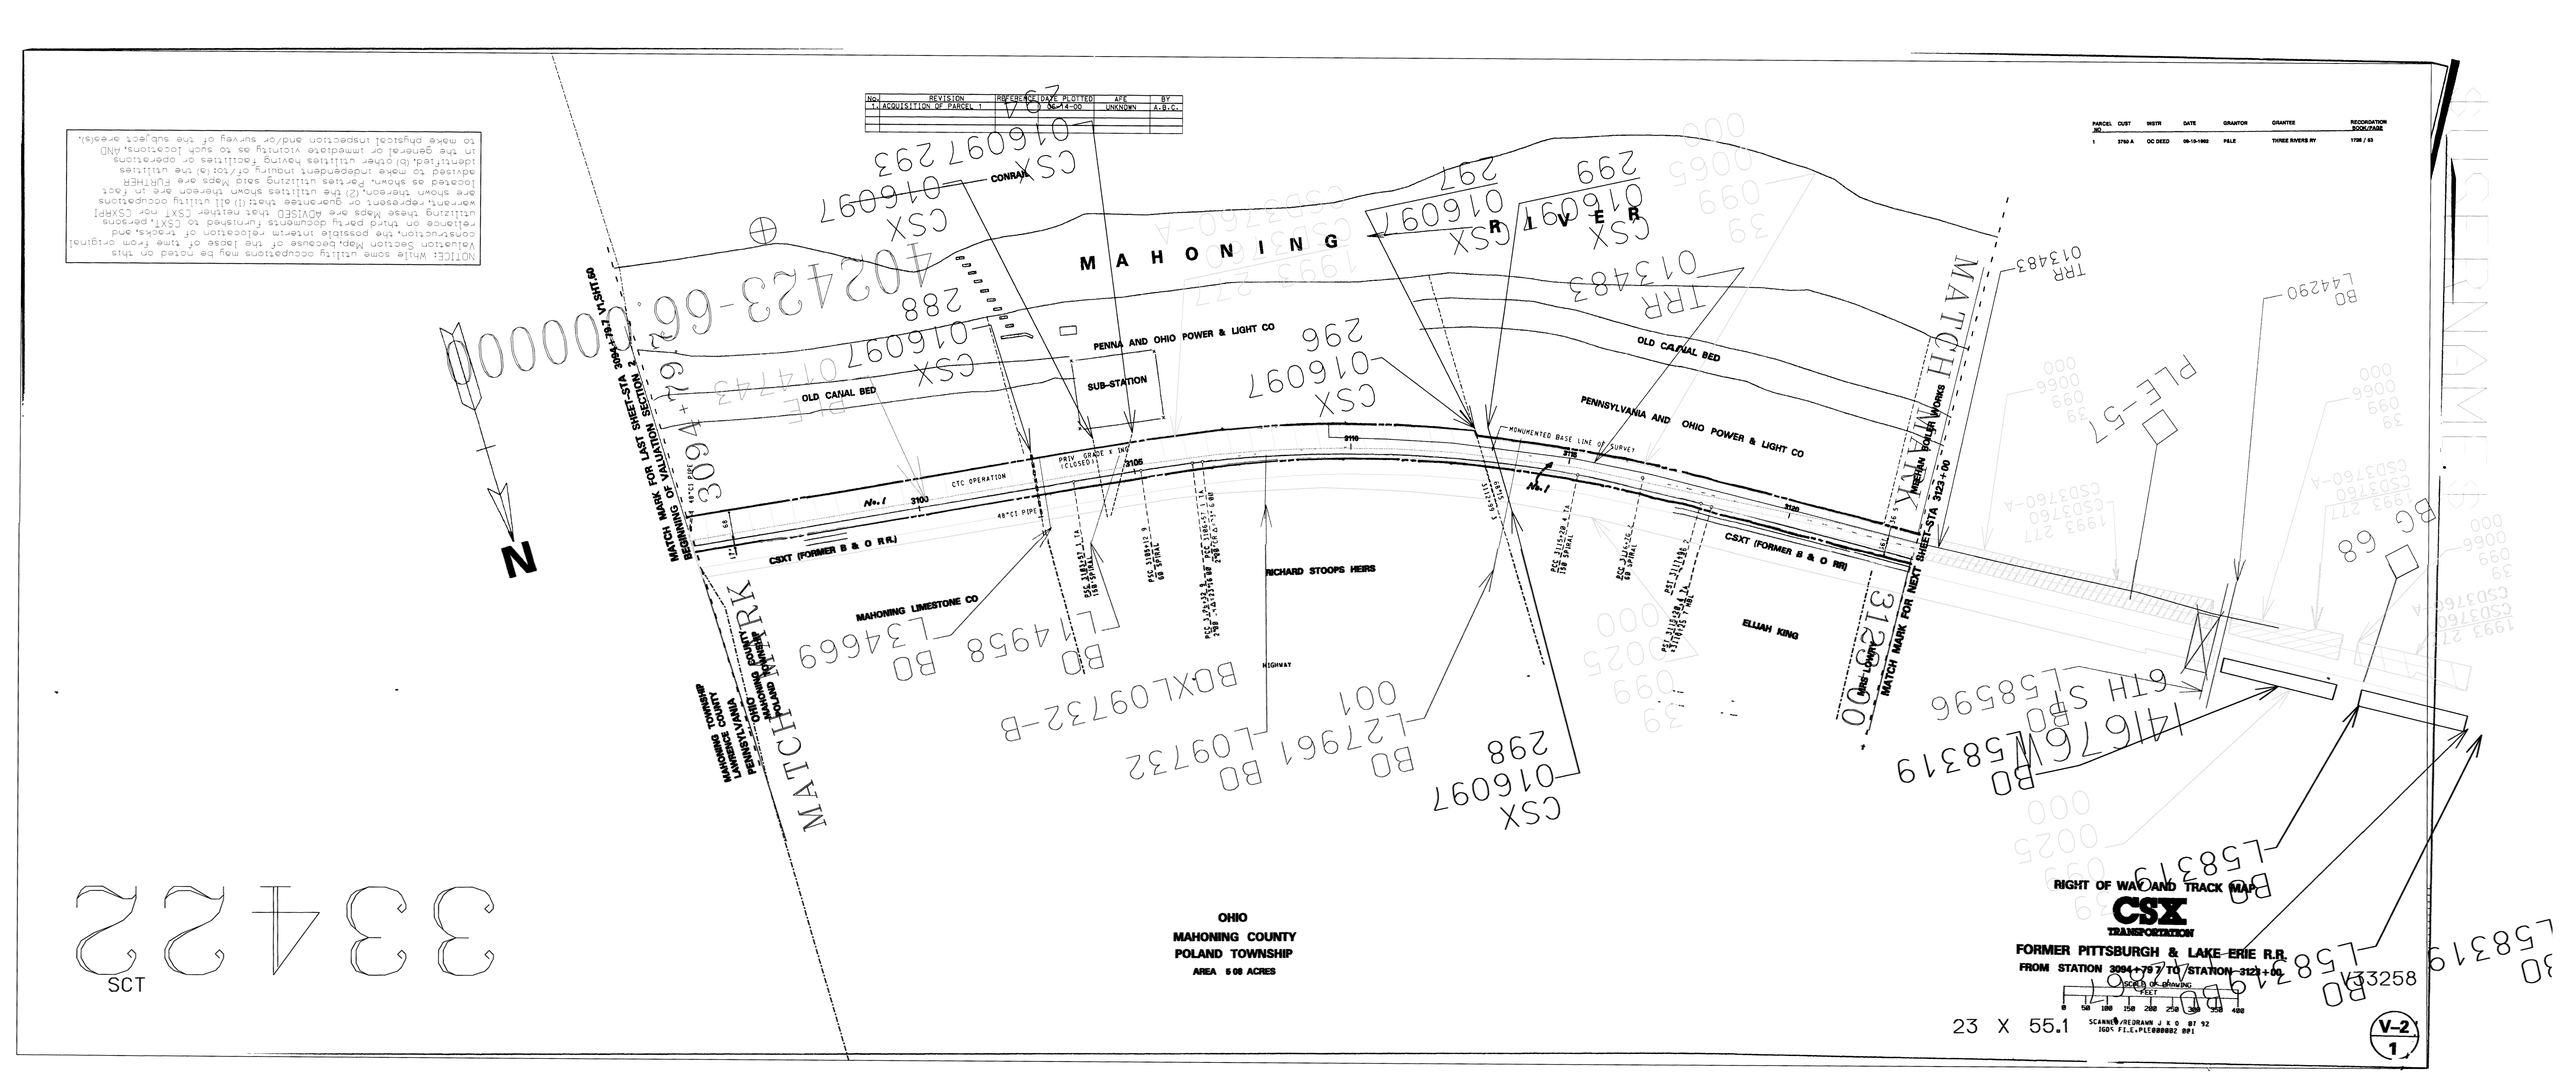

NOTICE: While some utility occupations may be noted on this Valuation Section Map, because of the lapse of time from original construction, the possible interim relocation of tracks, and reliance on third party documents furnished to CSXT, persons utilizing these Maps are ADVISED that neither CSXT nor CSXRPI warrant, represent or guarantee that: (1) all utility occupations are shown thereon, (2) the utilities shown thereon are in fact located as shown. Parties utilizing said Maps are FURTHER advised to make independent inquiry of/to: (a) the utilities identified, (b) other utilities having facilities or operations in the general or immediate vicinity as to such locations, AND to make physical inspection and/or survey of the subject area(s).

No.	REVISION	REFERENCE	DATE PLOTTED	AFE	BY
1	ACQUISITION OF PARCEL 1		06-14-00	UNKNOWN	A.B.C.

PARCEL NO	CUST	WSTR	DATE	GRANTOR	GRANTEE	RECORDATION BOOK/PAGE
1	3760 A	QC DEED	06-10-1992	FILE	THREE RIVERS RY	1736 / 53