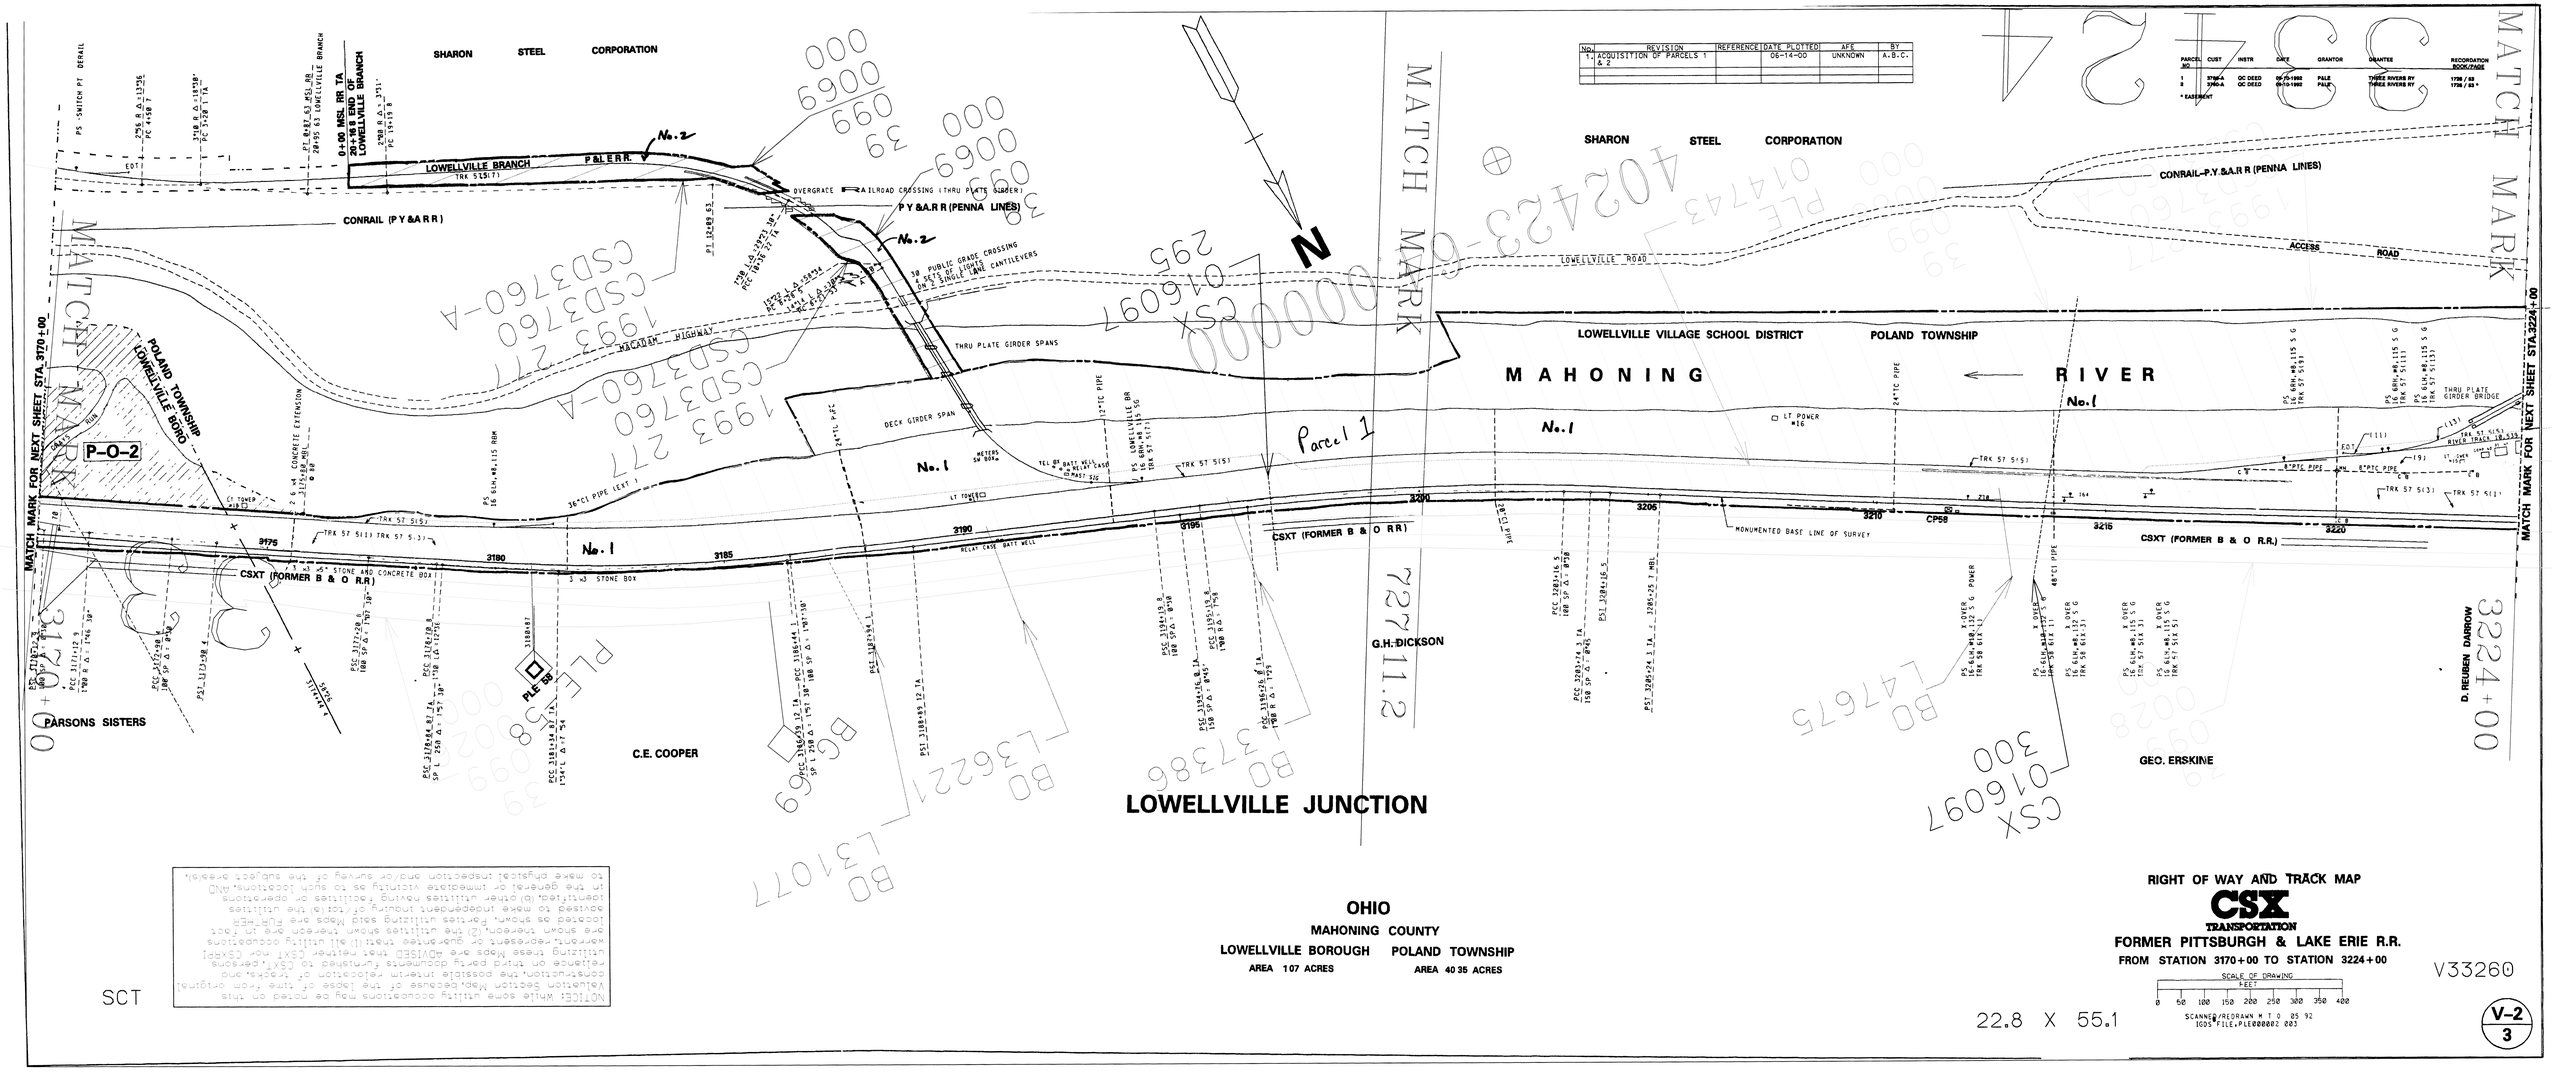

No.	REVISION	REFERENCE	DATE PLOTTED	AFE	BY
1.	ACQUISITION OF PARCELS 1 & 2		06-14-00	UNKNOWN	A.B.C.

PARCEL NO.	CUST	INSTR	DATE	GRANTOR	GRANTEE	RECORDATION BOOK/PAGE
1	3760-A	QC DEED	06-10-1992	PALE	THREE RIVERS RY	1736 / 83
2	3760-A	QC DEED	06-10-1992	PALE	THREE RIVERS RY	1736 / 83 *

* EASEMENT

NOTICE: While some utility occupations may be noted on this Valuation Section Map, because of the lapse of time from original construction, the possible interim relocation of tracks, and reliance on third party documents furnished to CSXT, persons utilizing these Maps are ADVISED that neither CSXT nor CSXRI warrant, represent or guarantee that: (1) all utility occupations are shown thereon, (2) the utilities shown thereon are in fact located as shown, Parties utilizing said Maps are FURTHER advised to make independent inquiry of/of: (a) the utilities identified, (b) other utilities having facilities or operations in the general or immediate vicinity as to such locations, AND to make physical inspection and/or survey of the subject area(s).

SCT

OHIO

MAHONING COUNTY

LOWELLVILLE BOROUGH — AREA 1 07 ACRES

POLAND TOWNSHIP — AREA 40 35 ACRES

RIGHT OF WAY AND TRACK MAP

CSX TRANSPORTATION

FORMER PITTSBURGH & LAKE ERIE R.R.

FROM STATION 3170+00 TO STATION 3224+00

SCALE OF DRAWING
FEET
0 50 100 150 200 250 300 350 400

SCANNED/REDRAWN M T O 05 92
IGDS FILE,PLE000002 003

22.8 X 55.1

V33260

V-2
3