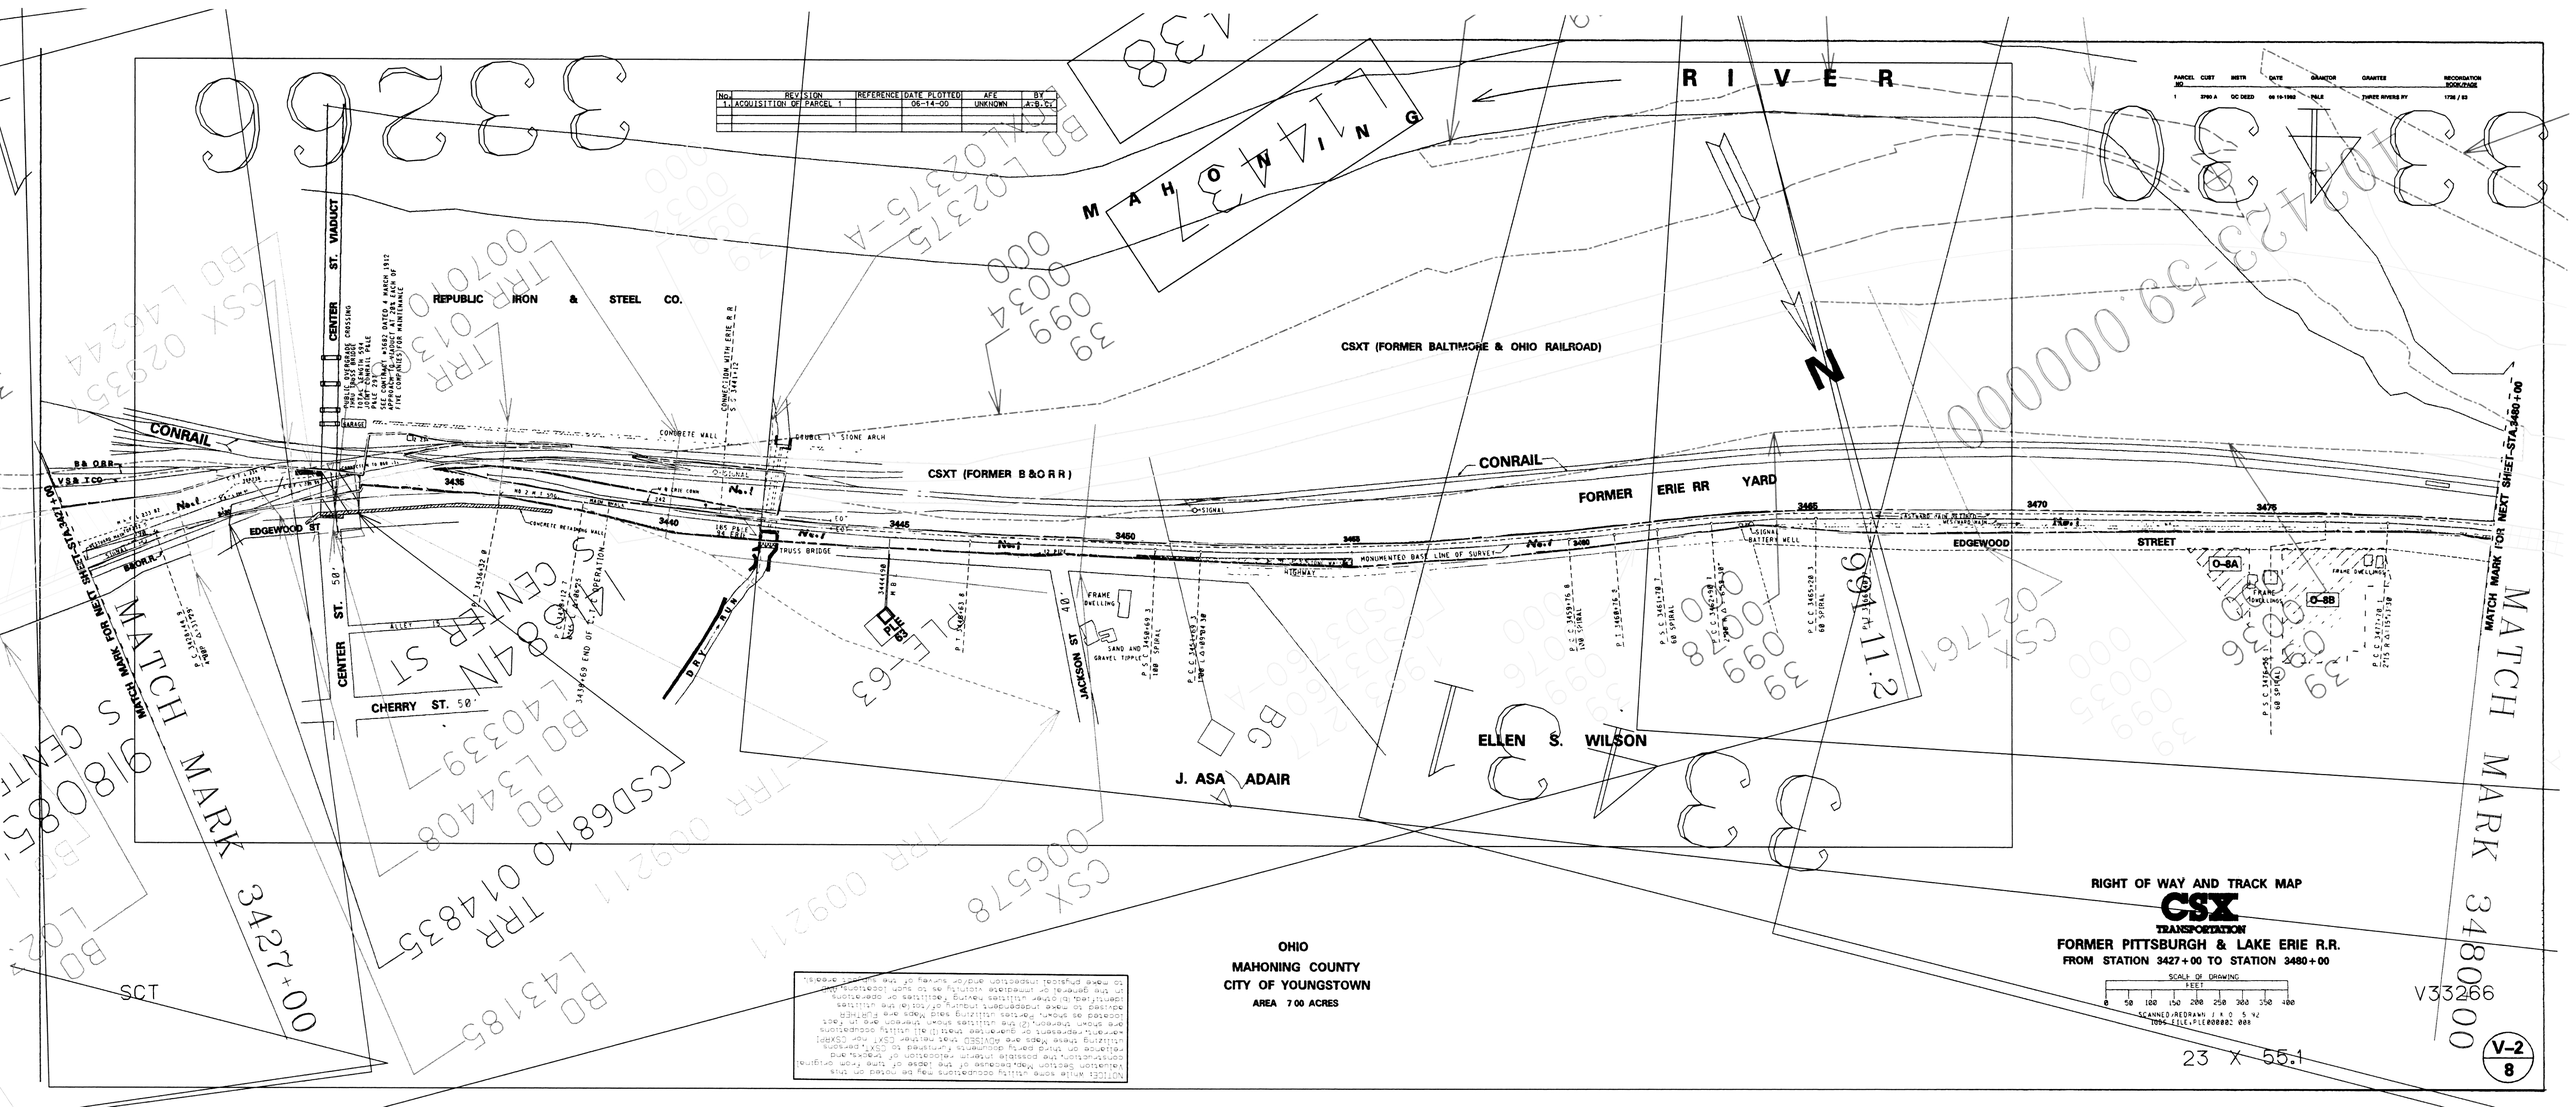
MAHONING RIVER
REPUBLIC IRON & STEEL CO.
CSXT (FORMER BALTIMORE & OHIO RAILROAD)
CSXT (FORMER B&O R R)
CONRAIL
FORMER ERIE RR YARD
CENTER ST. VIADUCT
EDGEWOOD ST
CHERRY ST. 50'
CENTER ST. 50'
JACKSON ST 40'
EDGEWOOD STREET
ELLEN S. WILSON
J. ASA ADAIR
MATCH MARK FOR NEXT SHEET-STA.3480+00
MATCH MARK 3427+00
MATCH MARK 3480+00
N
SCT
OHIO
MAHONING COUNTY
CITY OF YOUNGSTOWN
AREA 7.00 ACRES
RIGHT OF WAY AND TRACK MAP
CSX TRANSPORTATION
FORMER PITTSBURGH & LAKE ERIE R.R.
FROM STATION 3427+00 TO STATION 3480+00
SCALE OF DRAWING
FEET
0 50 100 150 200 250 300 350 400
V33266
V-2
8