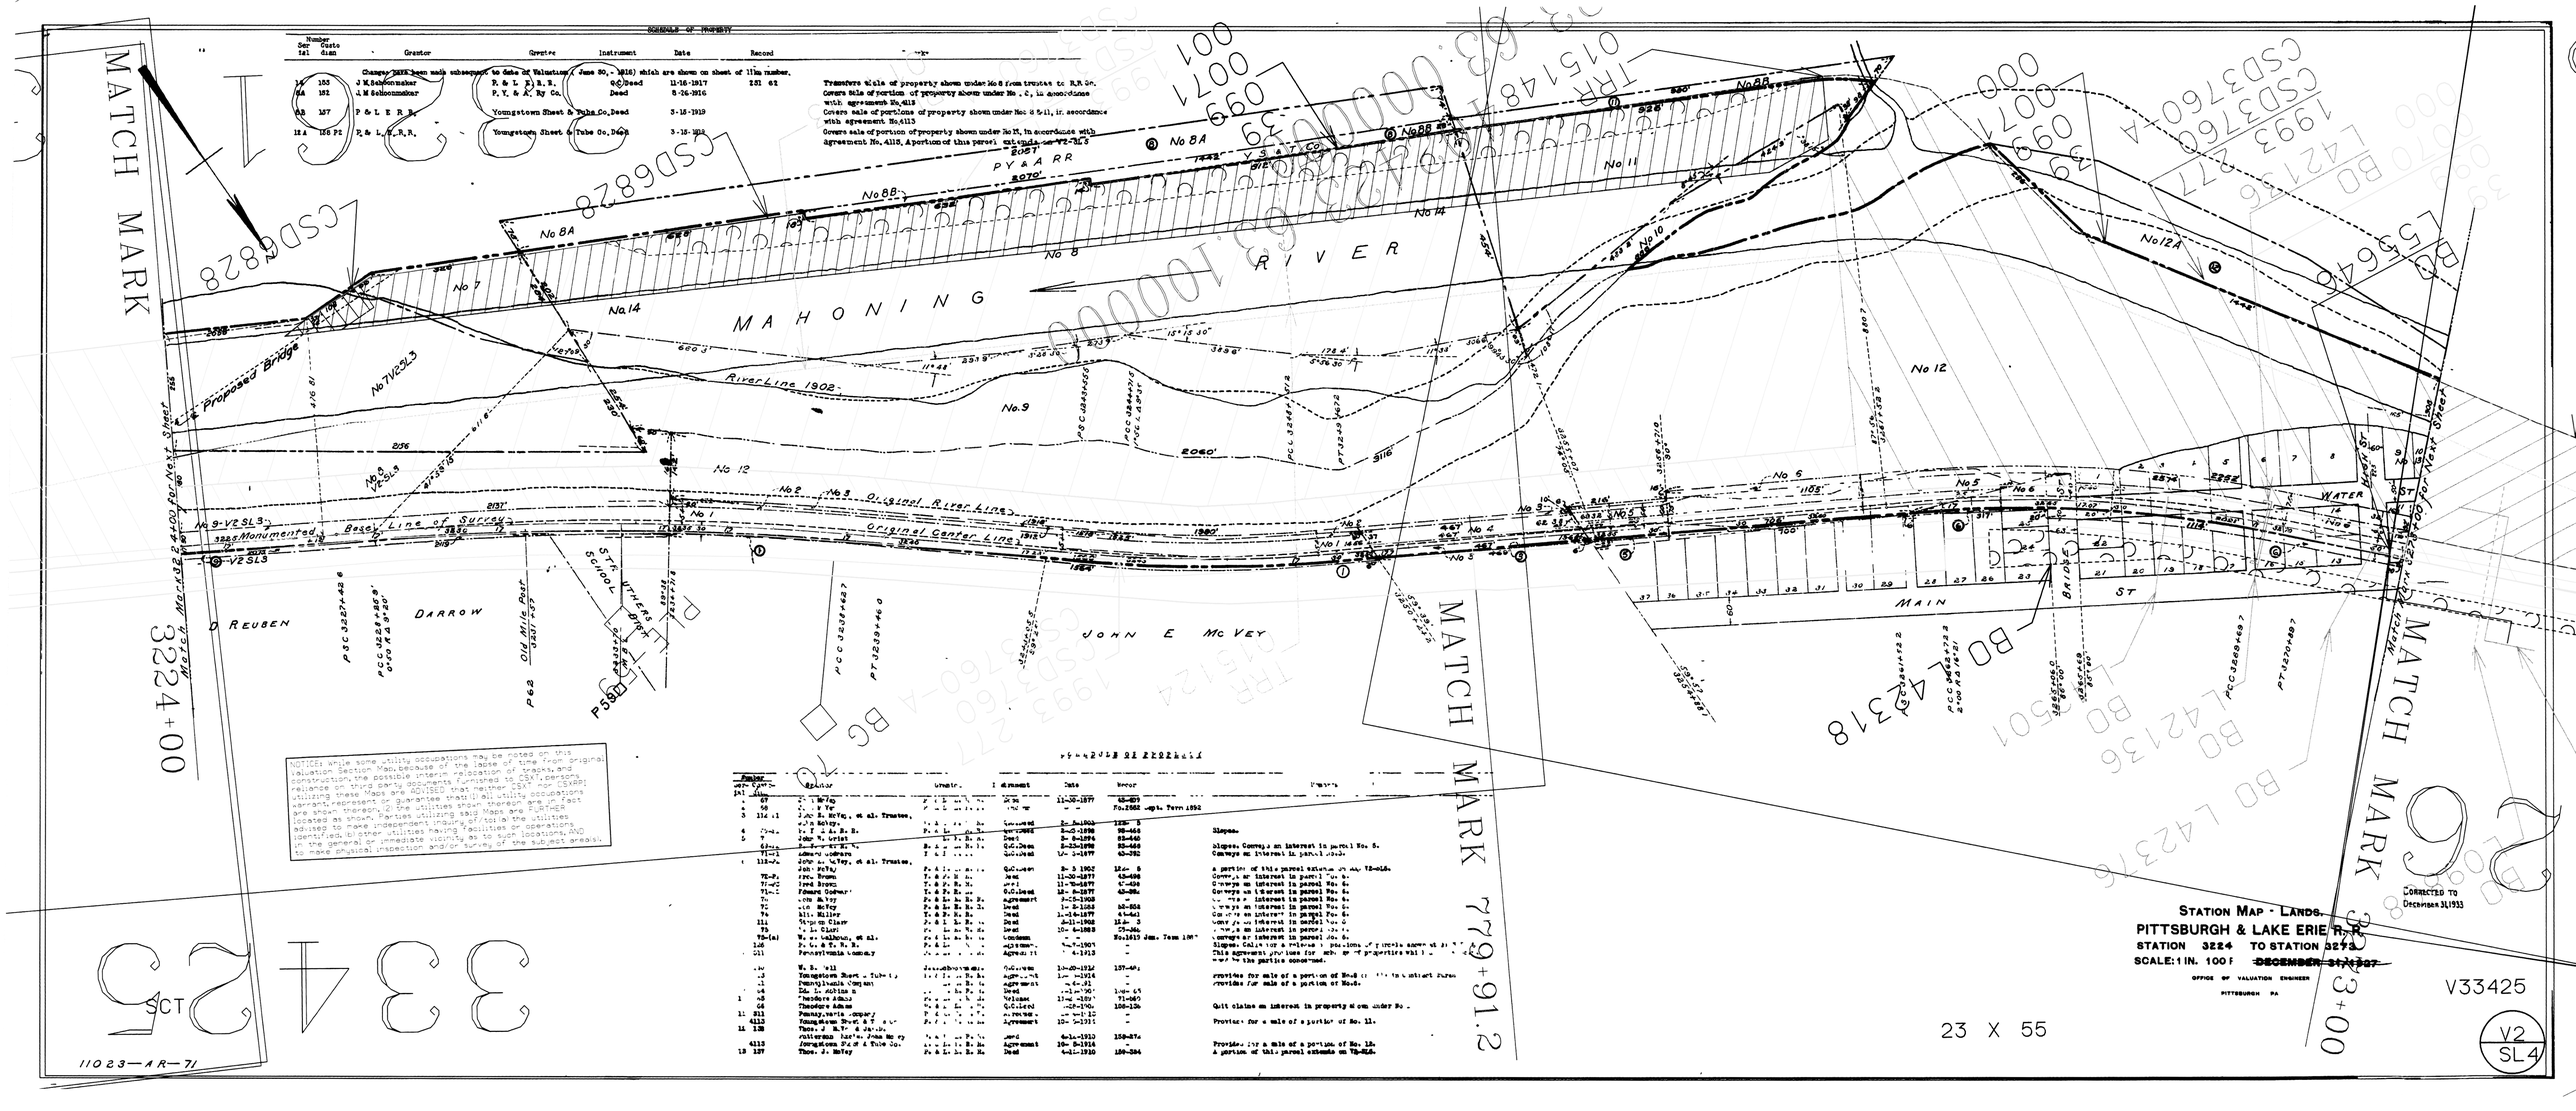
SCHEDULE OF PROPERTY
Number
Ser Cate to
Tel dam
Grantor
Grantee
Instrument
Date
Record
Changes have been made subsequent to date of Valuation (June 30, 1916) which are shown on sheet of like number.
Transfers whole of property shown under No 8 from trustee to R,R Co.
Covers sale of portion of property shown under No. 2, in accordance with agreement No.4113
Covers sale of portions of property shown under Nos 6 & 11, in accordance with agreement No.4113
Covers sale of portion of property shown under No 10, in accordance with agreement No. 4113, A portion of this parcel extends to V2-SL3
MATCH MARK
MATCH MARK
MATCH MARK
Match Mark 3224+00 For Next Sheet
Match Mark 3223+00 For Next Sheet
Proposed Bridge
MAHONING RIVER
PY&A RR
Y S & T Co
No 8A
No 8B
No 8
No 7
No 14
No 11
No 10
No 12A
No 12
No 9
No 6
No 5
No 4
No 3
No 2
No 1
No 7V2SL3
No 8 V2SL3
No 9-V2 SL3
River Line 1902
Original River Line
Original Center Line
Monumented Base Line of Survey
V2 SL3
D REUBEN DARROW
JOHN E McVEY
STR SCHOOL
WITHERS BRUSH
OLD MILL ROAD
P63
P580
MAIN ST
BABCOCK
WATER
NOTICE: While some utility occupations may be noted on this Valuation Section Map, because of the lapse of time from original construction, the possible interim relocation or removal, and the possible interim relocation or removal, and construction, the Company furnishes this Map solely as a convenience to persons utilizing these Maps are ADVISED that neither PRR nor its officers, agents, servants, represent or guarantee that all utility occupations thereon are in fact as shown thereon, or that the utilities shown thereon are in fact there or are shown thereon as they are. Parties utilizing said Maps are further located as shown. Parties utilizing this Map are cautioned to make independent inquiry of local the utilities advised to make independent inquiry of local the utilities owning facilities or operating in the vicinity, as to such locations, AND identified, to the utilities having facilities or operations identified, to the utilities owning facilities or operating in the general or immediate vicinity as to such locations, AND in the general or immediate vicinity as to such locations, AND to make physical inspection and/or survey of the subject area(s), to make physical inspection and/or survey of the subject area(s).
STATION MAP - LANDS.
PITTSBURGH & LAKE ERIE R.R.
STATION 3224 TO STATION 3273
SCALE: 1 IN. 100 F
DECEMBER 31, 1927
OFFICE OF VALUATION ENGINEER
PITTSBURGH PA
CORRECTED TO December 31,1933
V33425
V2 SL4
23 X 55
11023—AR—71
3224+00
3223+00
3342
SCT
CSD6828
CSD3760-A
1993 27
L42136
L42318
BC 5626
TRR 0151481
0000 0099 0071 000
0000 0099 0071 000
0000 0099 0071 000