No. Acres	Grantee	Instrument	Date	Remarks
1	Pa. R.R. Company Co.	Deed	[illegible]	
2	Edward Sedgwick	Q.C.Deed	1-[illegible]	
3	Edward Sedgwick	Q.C.Deed	1-[illegible]	
4	Oliver Taylor	Contract	[illegible]	
5	John F. Carlisle	Deed	[illegible]	
6	Elizabeth Blackburn, et al.	Q.C.Deed	11-13-1907	
7	Elizabeth Blackburn, et al.	Q.C.Deed	11-13-1907	
8	-	-	-	
9	Henry Kirrel	Contract	4- 5-1926	
10	J.E.Schoonmaker	Youngstown Sheet & Tube Co. Deed	4-24-1903	
10	Cecil J. Kinnear, Harry, et al.	Deed	12- 1-1907	
11	J.E.Schoonmaker	Deed	9-24-1903	
11	Cecil J. Kinnear, Harry, et al.	Deed	12- 1-1907	
12	J.E.Schoonmaker	Deed	4- 4-1903	
12	Youngstown Sheet & Tube Co.	Deed	4- 4-1907	
12	J.E.Schoonmaker	Deed	4-24-1903	
12	J.E.Schoonmaker	Agreement	3-27-1903	
13	Youngstown Sheet & Tube Co.	P & L E R R	Agreement	
13	Youngstown Sheet & Tube Co.	P & L E R R	Agreement	

Changes have been made subsequent to date of Valuation (June 30 - 1916) which are shown on sheet of like number.

13	182 P2	Youngstown Sheet & Tube Co.	P & L E R R	Deed	3-29-1918	266-638
14	182 P1	Youngstown Sheet & Tube Co.	P & L E R R.	Deed	3-29-1918	268-608
15A	158 P1	P & L E R R.	Youngstown Sheet & Tube Co.	Deed	3-15-1919	
16A	159	P & L E R R	Youngstown Sheet & Tube Co.	Q C D	3-15-1919	
17	681	P & O R R	P & L E R R	Lease	4- 1-1937	
12A		P & L E R R	Youngstown Sheet & Tube Co.	Deed	2-12-1953	

Conveys title of No 13 shown above to P & L E R R, in accordance with agreement 4118
Conveys title of No 14 shown above to P & L E R R, in accordance with agreement No 4117
Covers Sale of property in accordance with agreement No 4117
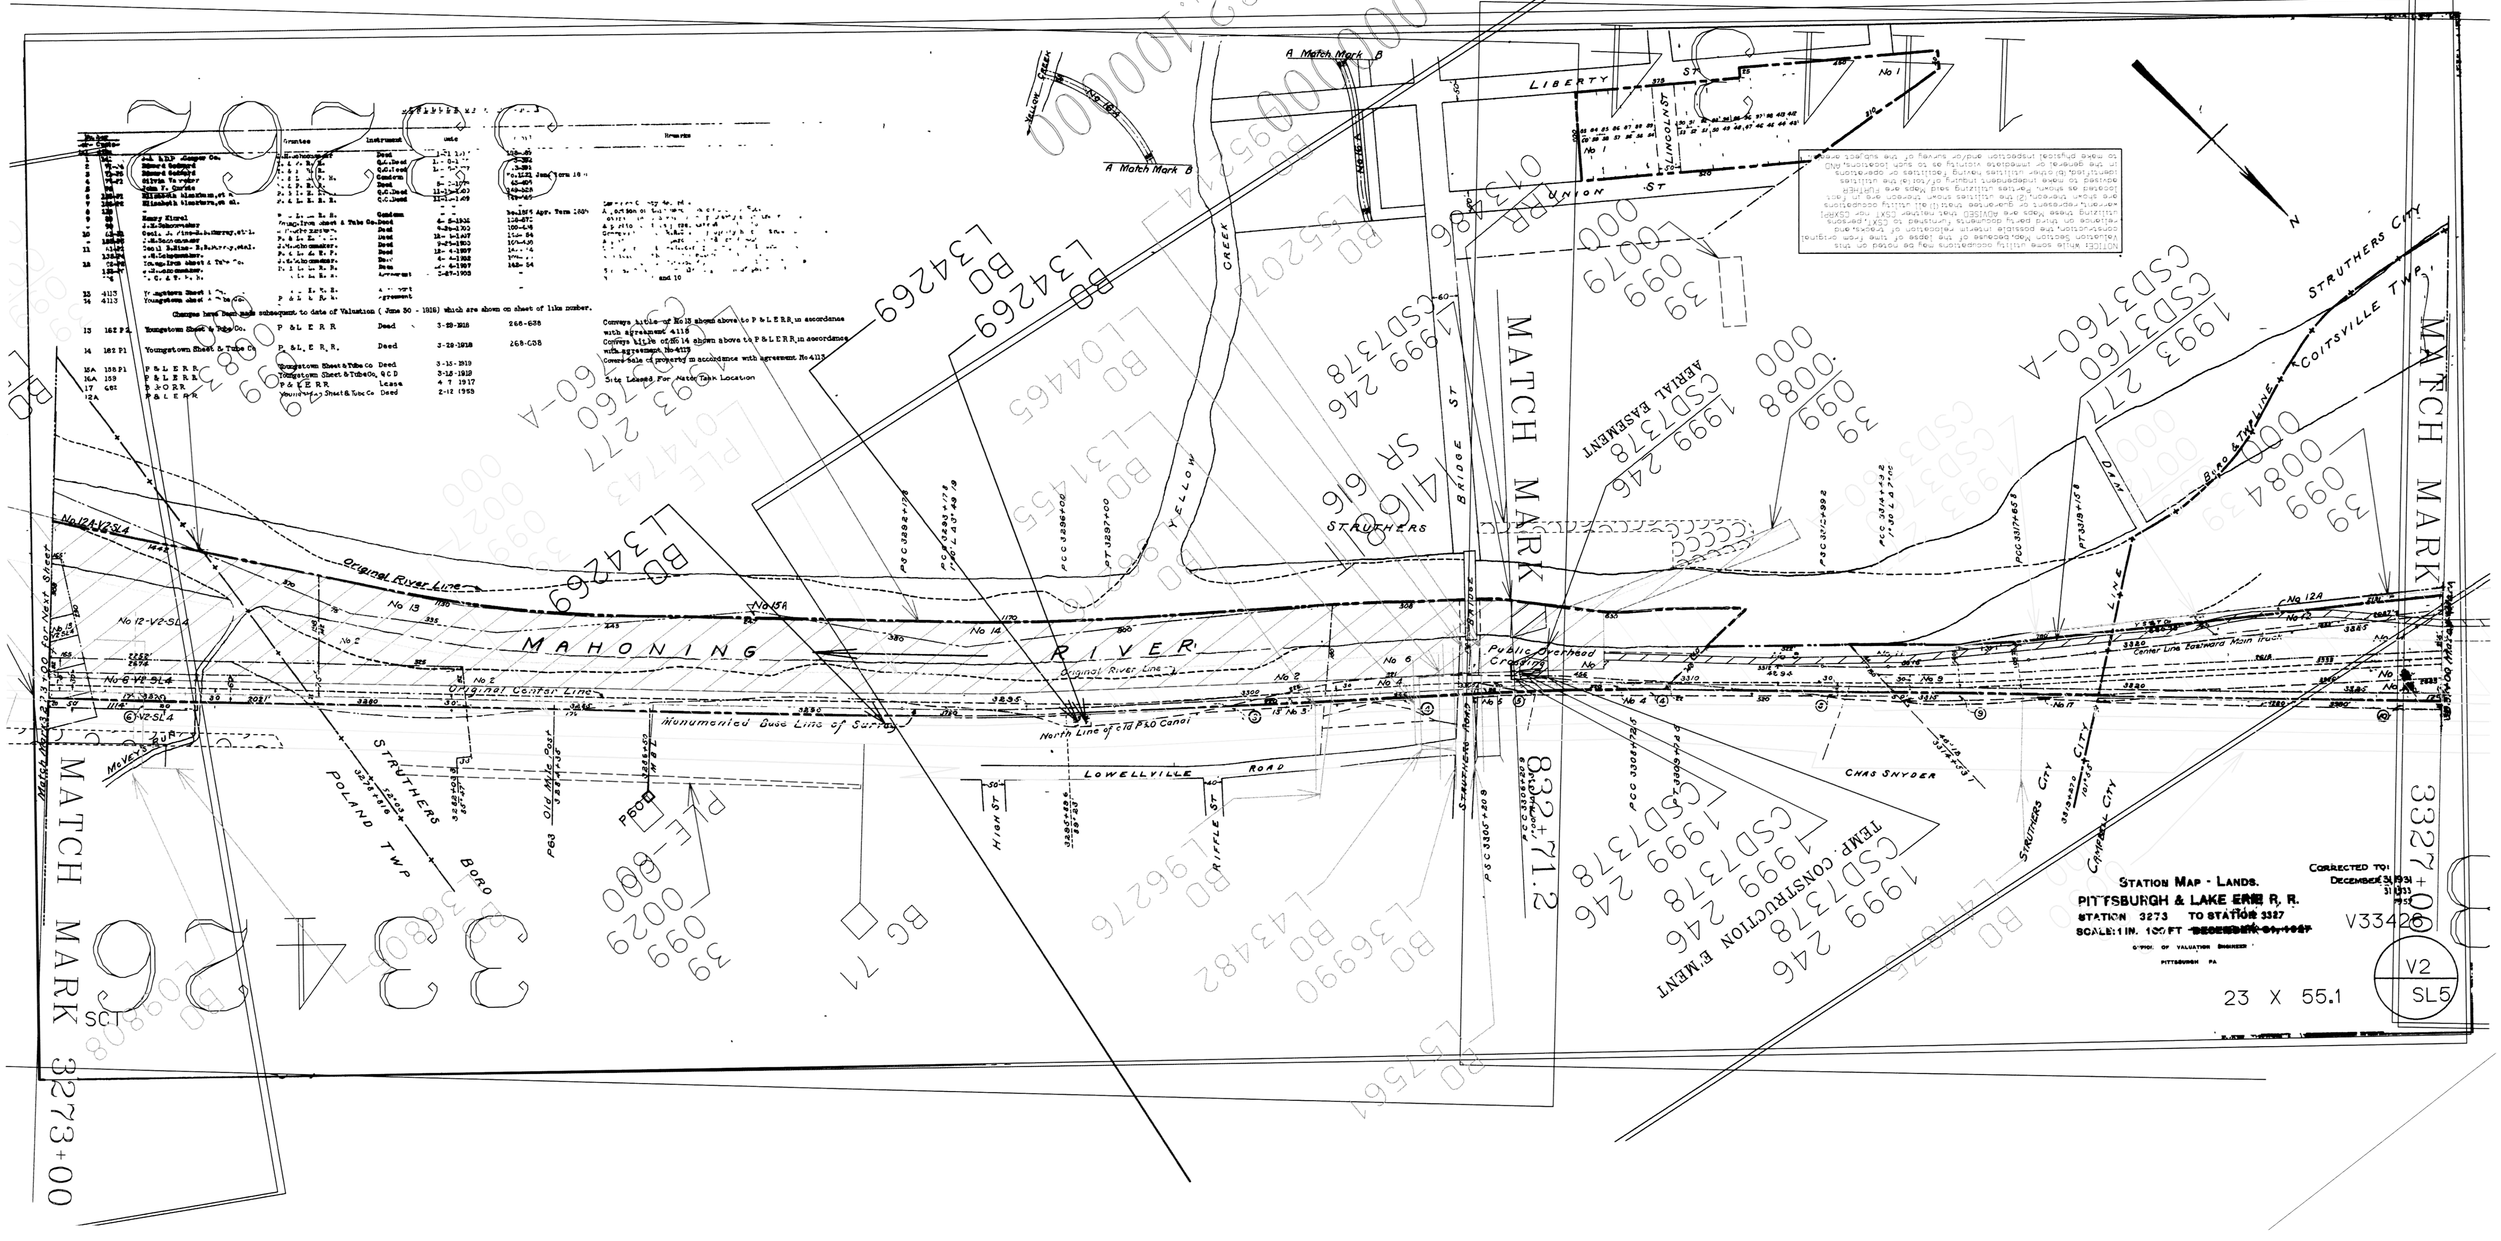
Site Leased For Water Tank Location