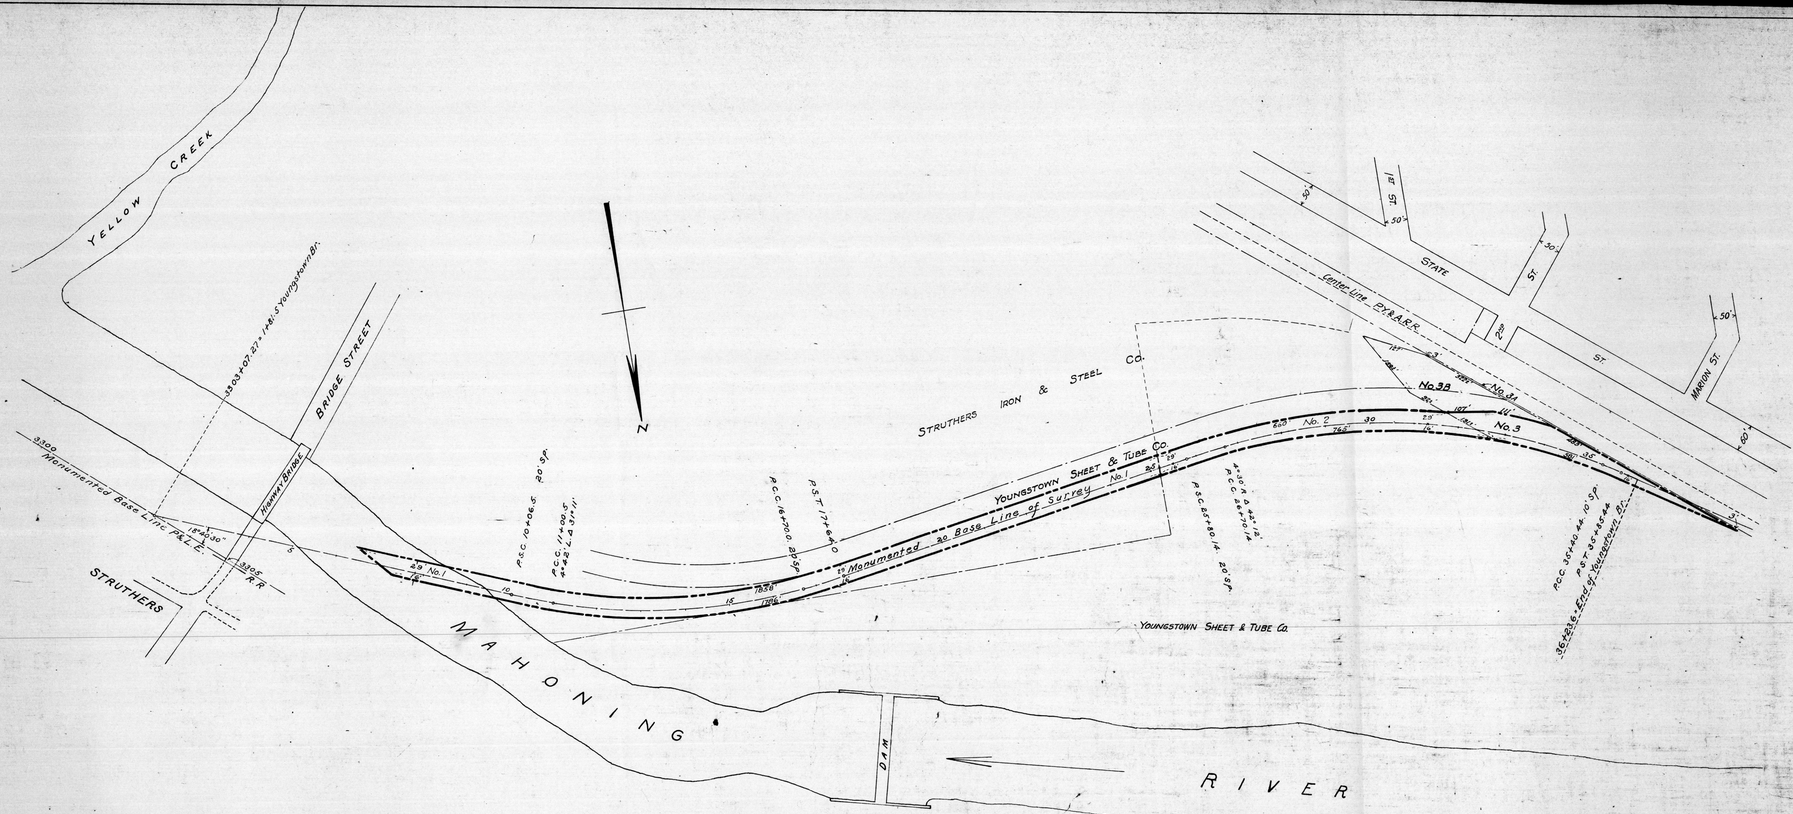

SCHEDULE OF PROPERTY

Number Sup.	Number State-ment	Grantor	Grantee	Instrument	Date	Record	Remarks
1	142	Struthers Furnace Co.	P. & L. E. R. R.	Deed	1-23-1915	204-450	
2	4115	Youngstown Sheet & Tube Company	P. & L. E. R. R.	Agreement	10- 3-1914	-	This provides for acquisition of property indicated - On file in Contract Bureau.
8	147	Ohio & Penna. Belt Line R. R.	P. & L. E. R. R.	Deed	11- 6-1914	209- 29	

Changes have been made subsequent to date of Valuation (June 30 - 1916) which are shown on sheet of like number.

2	161	Youngstown Sheet & Tube Co.	P. & L. E. R. R.	Deed	3-29-1918	268-240	Conveys title of No.2 shown above to P.&L.E.R.R. in accordance with agreement No.4115.
3A	164	P. & L. E. R. R.	P. Y. & A. R. R.	Deed	8- 6-1918		Covers sale of portion of property shown under No 3.
3B	178	P. & L. E. R. R.	Struthers I. & S. Co	Deed	6-27-1934		Covers sale of portion of property shown under No 3.

1023- AR 72A

STATION MAP - LANDS.
PITTSBURGH & LAKE ERIE R. R.
YOUNGSTOWN BRANCH.
STATION 1+81.5 TO STATION 36+24
SCALE: 1 IN. 100 FT. ~~DECEMBER 31, 1927~~

OFFICE OF VALUATION ENGINEER
PITTSBURGH, PA.

CORRECTED TO:
DECEMBER 31, 1933
31, 1935

SHEET NO. 2 OF 4 SHEETS, OHIO, OF PITTSBURGH & LAKE ERIE R. R. FROM SURVEY STATION 3209+80 TO SURVEY STATION 3622+36

W. H. Boulton
CHIEF DRAFTSMAN.