SCHEDULE OF PROPERTY

Number Ser-ial	Number Guste-lim	Grantor	Grantee	Instrument	Date	Record	Remarks
1	89	Elizabeth Pitch	P. & L. E. R. R.	Deed	11- 7-1877	43-429	
	90	J. M. Schoonmaker	P. & L. E. R. R.	Deed	18- 4-1907	143- 84	Covers sale of a portion of property shown under No.1.
2	134	William A. Judkl	P. & L. E. R. R.	Deed	6-12-1909	158-281	
3	135	Thos. H. Beale	P. & L. E. R. R.	Deed	5-13-1909	151-214	P. & L. E. R. R. Property.
4	92-P1	Youngstown Iron Sheet & Tube Co.	J. M. Schoonmaker	Deed	6- 4-1901	109- 89	Conveys title to R.R.Co.of property held in trust under No.4.
	173-P2	J. M. Schoonmaker	P. & L. E. R. R.	Deed	18- 4-1907	143- 84	
5	92-P1	Henry Beatley	T. & P. R. R.	Deed	11- 7-1877	43-412	
	94	Easter L. Gilbert	P. & L. E. R. R.	Q.C.Deed	7- 5-1902	112-280	Quit claims an interest in property shown under No.6.
6	92-P2	Henry Bentley	T. & P. R. R.	Deed	11- 7-1877	43-412	
7	126	P. O. & T. R. R.	P. & L. E. R. R.	Agreement	3-27-1903	-	
8	95	Marie Osbourne, Trustee, sister of Holy Humility of Mary	P. & L. E. R. R.	Deed	5- 5-1879	43-499	Slopes.
9	96-P2	William Latimer	T. & P. R. R.	Deed	11- 7-1877	43-397	
10	97	John Gibson, Exor. et al. Henry Burnett, Estate.	T. & P. R. R.	Q.C.Deed	16-20-1877	43-393	
11	98	James Harris	T. & P. R. R.	Deed	11- 7-1877	43-411	
12	69-P3	P. T. & A. R. R.	P. & L. E. R. R.	Q.C.Deed	2-25-1898	93-463	
13	99	William - Samson	P. & L. E. R. R.	Deed	4-11-1898	100-412	Slopes.
14	100-P4	P. O. & T. R. R.	P. & L. E. R. R.	Deed	9-16-1903	-	
15	100-P1	P. O. & T. R. R.	P. & L. E. R. R.	Deed	9-23-1903	-	
16	102-P1	Caroline M. Lassiter	P. & L. E. R. R.	Deed	1- 2-1899	98-186	
17	103	P. T. & A. R. R.	P. & L. E. R. R.	Deed	12-31-1903	109-401	
18	100-P2	P. O. & T. R. R.	P. & L. E. R. R.	Deed	3-25-1903	-	
19	100-P3	P. O. & T. R. R.	P. & L. E. R. R.	Deed	3-25-1903	-	
20	69-P4	P. T. & A. R. R.	P. & L. E. R. R.	Q.C.Deed	2-23-1898	93-468	
21	106	Andrews Brown & Co.	James H. Reed	Deed	5- 7-1885	90-303	
	105-P1	James H. Reed	P. & L. E. R. R.	Deed	2- 6-1907	140- 53	A portion of this parcel extends on V2-SL6.
22	2637	Penna. Co. & C. & O. R. R.	P. & L. E. R. R.	Agreement	2- 7-1916	-	Conveys title to R.R.Co.of property shown under No.21.
23	131	W. Edgar Lucy	P. & L. E. R. R.	Deed	1-22-1907	142-403	Reference to this may be found in memorandum of conference between the parties hereto - on file in the Real Estate Department.
24	96-P1	Wm. Latimer	T. & P. R. R.	Deed	11- 7-1877	43-397	
25	41-1	Youngstown Sheet & Tube Co.	P. & L. E. R. R.	Agreement	1-28-1914	-	Agreement may be found in Correspondence File - Real Estate Department.
26	41-2	Youngstown Sheet & Tube Co.	P. & L. E. R. R.	Agreement	-	-	A portion of this parcel extends on V2-SL6.
27	108	Andrews Brown & Company	P. & L. E. R. R.	Deed	1-24-1883	-	A portion of this parcel extends on V2-SL6.
28	41-3	Youngstown Sheet & Tube Co.	P. & L. E. R. R.	Agreement	1-28-1914	-	See No.28 this sheet.
	163-P2	Youngstown Sheet & Tube Co.	P. & L. E. R. R	Deed	3-22-1918	279-1	

SCHEDULE OF PROPERTY

Number Ser-ial	Number Guste-lim	Grantor	Grantee	Instrument	Date	Record	Remarks
23	164	Sarah E. Henley	P. & L. E. R. R	Deed	11-9-1918	324-287	
(23)	160	P. & L. E. R. R.	Youngstown Sheet & Tube Co.	Deed	3-15-1919	-	
25	166	Youngstown Sheet & Tube Co.	P. & L. E. R. R.	Q.C.D.	11-30-1917	298-169	Conveys title to R.R.Co.of property shown under No.25
26	165	Jas. A. Campbell	P. & L. E. R. R.	Q.C.D.	11-30-1917	297-240	Conveys title to R.R.Co.of property shown under No.26
27	369P116	R.R.Q.and N.Y.A.&R.R.	P. & L. E. R. R.	Deed	11-24-1917	330-292	Conveys title to R.R.Co.of property shown under No.27
27A	170	P.& L.E.R.R.	T. V. & A. R.	Deed	12-18-1924	334-106	Each Deed Conveys A Interest in 27A
	171	P.& L.E.R.R.	B. & O. R. R.	Deed	12-18-1924	330-304	This Parcel is Shown on V1-SL6
32	183	Youngstown Municipal Ry. Co	P. & L. E. R. R	Deed	2-15-1941	496-550	
33	186	John Hamrock	P. & L. E. R. R.	Deed	9-20-1951	663-231	
34	187	Emma Patterson, Trustee	P. & L. E. R. R.	Deed	9-26-1951	648-234	
35	188	Andrew Hamrock	P. & L. E. R. R.	Deed	6-26-1951	652-433	
36	185	Youngstown Sheet & Tube Co.	P. & L. E. R. R.	Deed	12-20-1951	651-395	
29A		P. & L. E. R. R.	Youngstown Sheet and Tube Co.	Deed	3-17-1961		

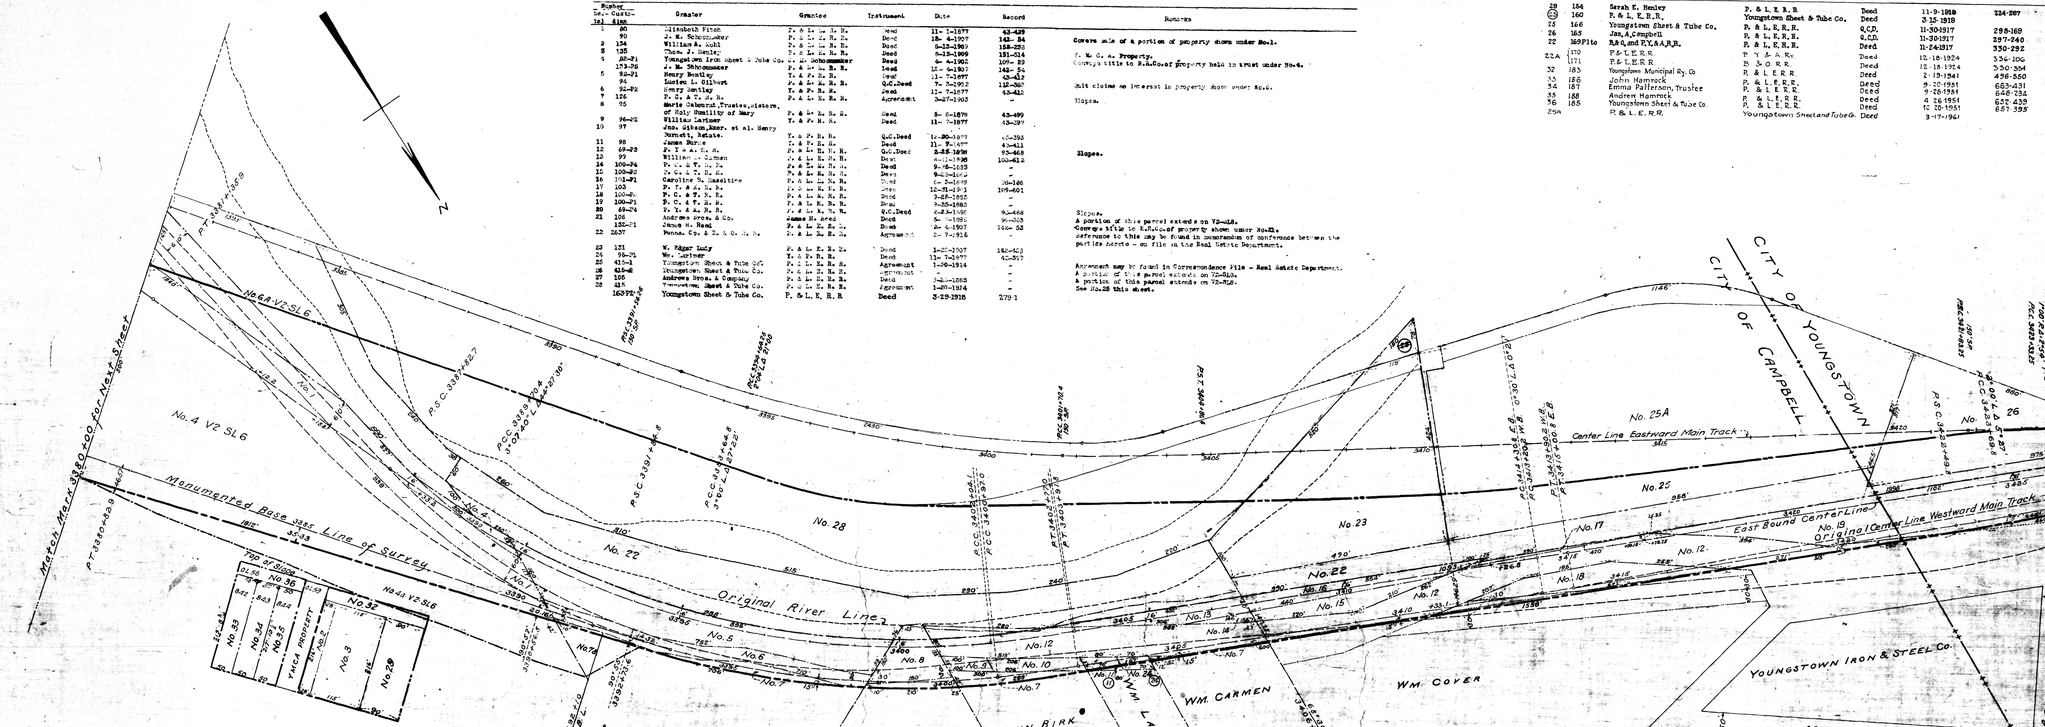

STATION MAP - LANDS
PITTSBURGH & LAKE ERIE R.R.
STATION 3380 TO STATION [illegible]
SCALE: 1 IN. 100 FT.

SHEET NO. SL7 V 2, CONTIG. OF [illegible]
PITTSBURGH & LAKE ERIE R. R.
FROM SURVEY STATION 3380+00
TO SURVEY STATION 3501+31.

W. H. Saulter
CHIEF DRAFTSMAN.

CONNECTED TO [illegible]

11023—AR—74