VALUATION SUB	SHEET	REAL ESTATE
OWNER	SECTION DIV. NUMBER	REGION
180	2230 ADD SLIOC	5

(52440 566 Co 579)

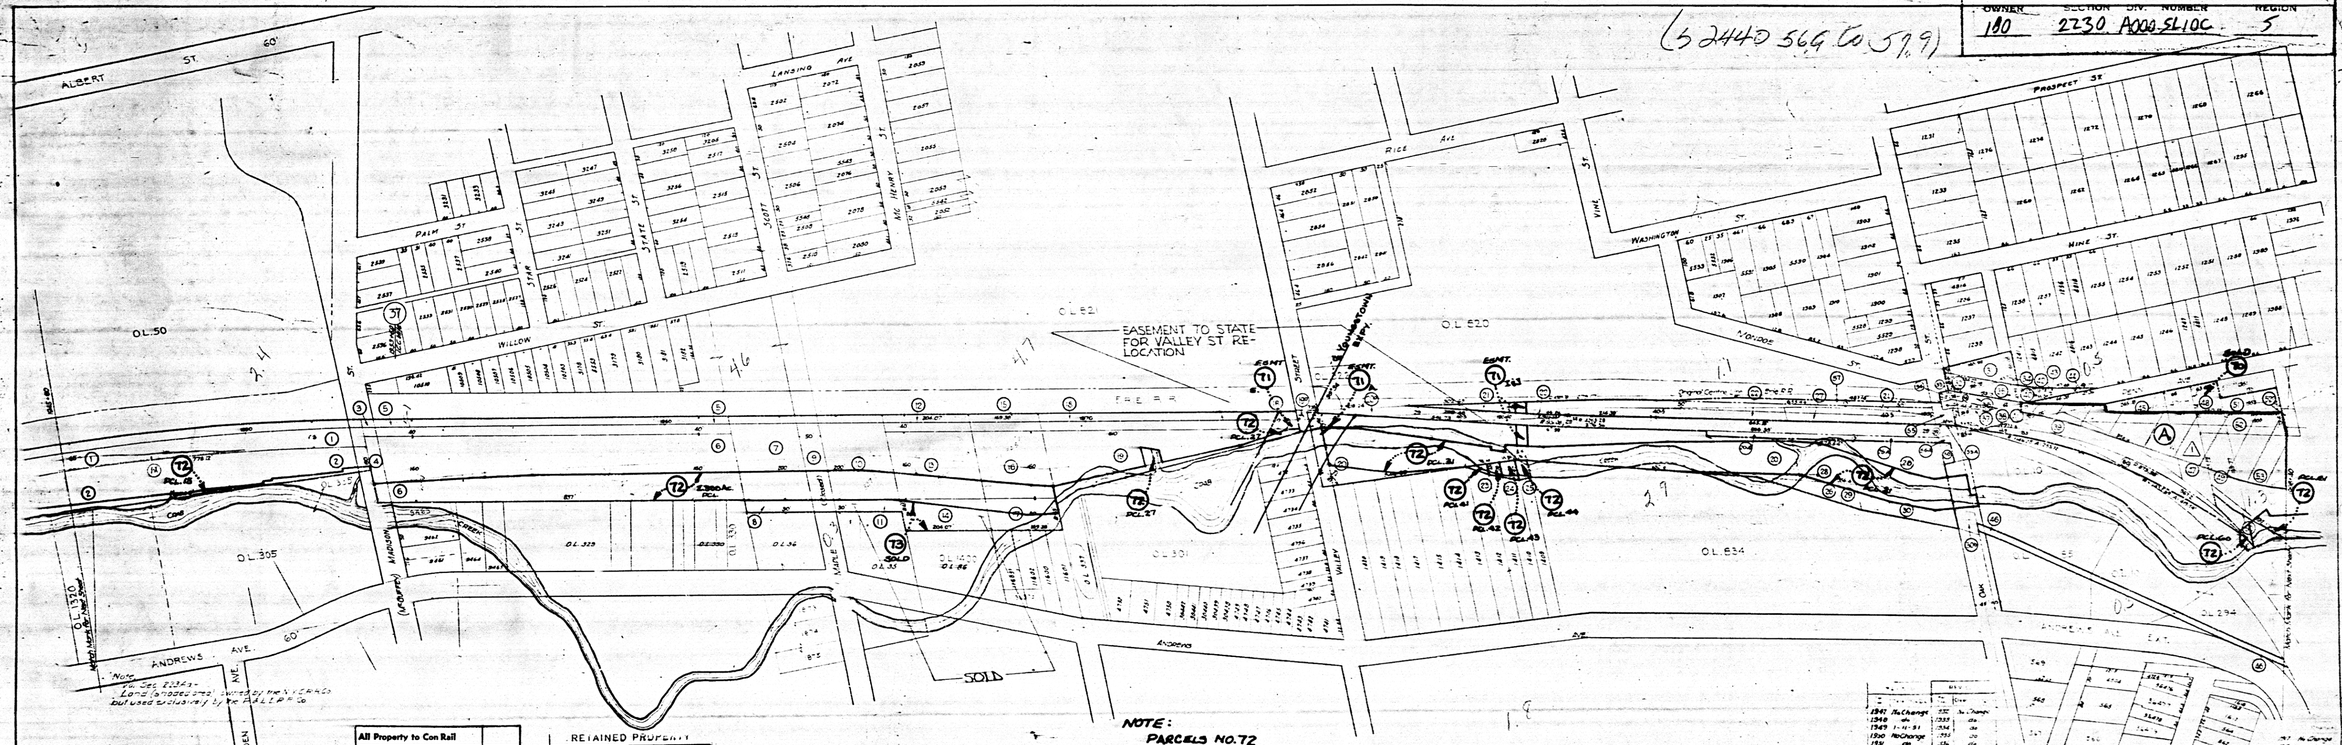

NOTE:
PARCELS NO. 72 ARE "GRANTS"

Note: Sec 2234 - Land (shaded) not owned by the N.Y.C.R.R. but used exclusively by the RAILROAD

All Property to Con Rail	
Partial Conveyance to Con Rail	X
No Property to Con Rail	
TNT Approved	RSA Approved CEP Date 3/2/79
Exceptions:	HATCHED AREA NOTED AS "A" RETAINED BY THE ESTATE
Area to Con Rail:	20.3 ± Ac

RETAINED PROPERTY

TNT Approved	RSA Approved	Date
Parcels	Acres	
A	1.4	
Total Acres (R.S.):	1.4 ± Ac	
Exceptions:		

THIS TRACING IS 50% ORIGINAL SIZE.
DRAFTSMAN TO DOUBLE SCALE

STATION MAP - LANDS
THE MAHONING COAL RAILROAD
WEST OF BUFFALO
THE NEW YORK CENTRAL RAILROAD CO.

FROM STA. 1+45 ED TO STA. 208+42 ED
SCALE 1" = 200'

C30 - F223 - 523
V.T.P.23.F4 MAP 2774

Mahoning County, Ohio

△REVISED 2-22-78 PARCEL "A" RETAINED - CONVEYANCE CHANGE

2234 SLIC

6000002