(S 2440 54.9 to 55.9)

OWNER	VALUATION SECTION	SUB DIV.	SHEET NUMBER	REAL ESTATE REGION
180	2230	A000	SL 10-A	5

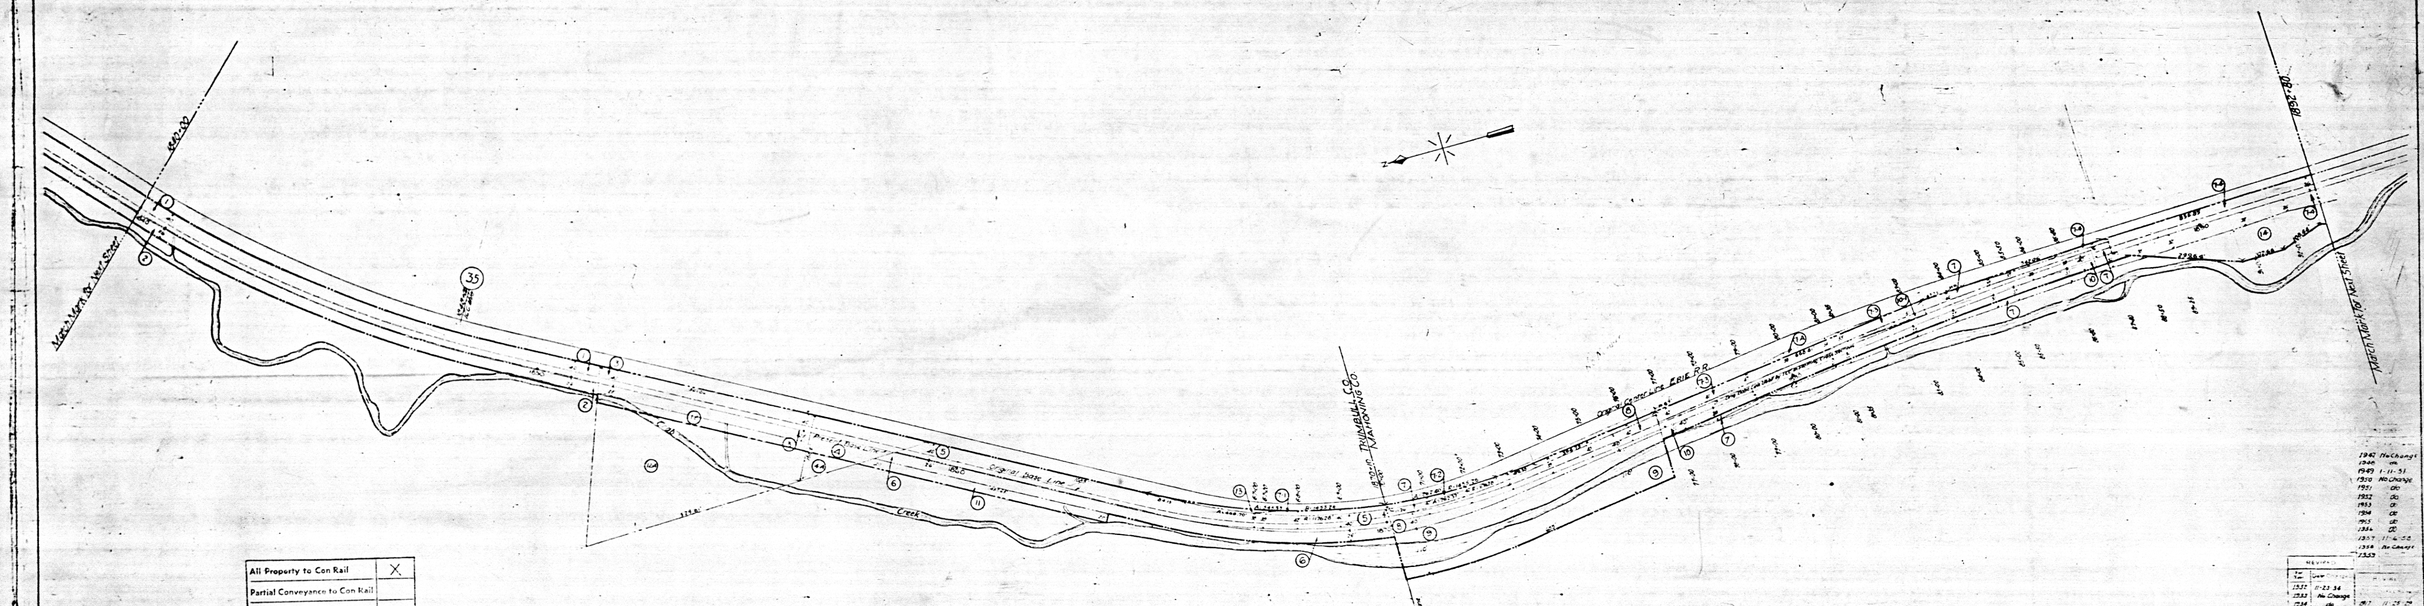

All Property to Con Rail	X
Partial Conveyance to Con Rail	
No Property to Con Rail	
Exceptions: None	
Area to Con Rail: 10.8 ± Ac	

THIS TRACING IS 50% ORIGINAL SIZE.
DRAFTSMAN TO DOUBLE SCALE

STATION MAP - LANDS
THE MAHONING COAL RAILROAD
WEST OF BUFFALO
OPERATED BY
THE NEW YORK CENTRAL RAILROAD CO.
AS LESSEE
~~FRANKLIN DIVISION~~
YOUNGSTOWN BRANCH
YOUNGSTOWN, O.

FROM STA. 1840+00 TO STA. 1892+80
SCALE 1" = 200'
AS OF JUNE 30, 1917

1" = 200'

0000267

V223A
S-L10a

C20-T223-821 V.7.P.23.F.4 MAP.2772 Jane

Trumbull & Mahoning Counties, Ohio.