All Property to Con Rail	X
Partial Conveyance to Con Rail	
No Property to Con Rail	
TWT Approved B	KGM Date 7/22/77
Exceptions: NONE	
Area to Con Rail. 10.0±AC.	

MAHONING COUNTY, OHIO
T.1N., R.1W.

(S 2423 59.1 to 60.1)

OWNER	VALUATION SECTION	SUB DIV.	SHEET NUMBER	REAL ESTATE REGION
310	8420		4	5

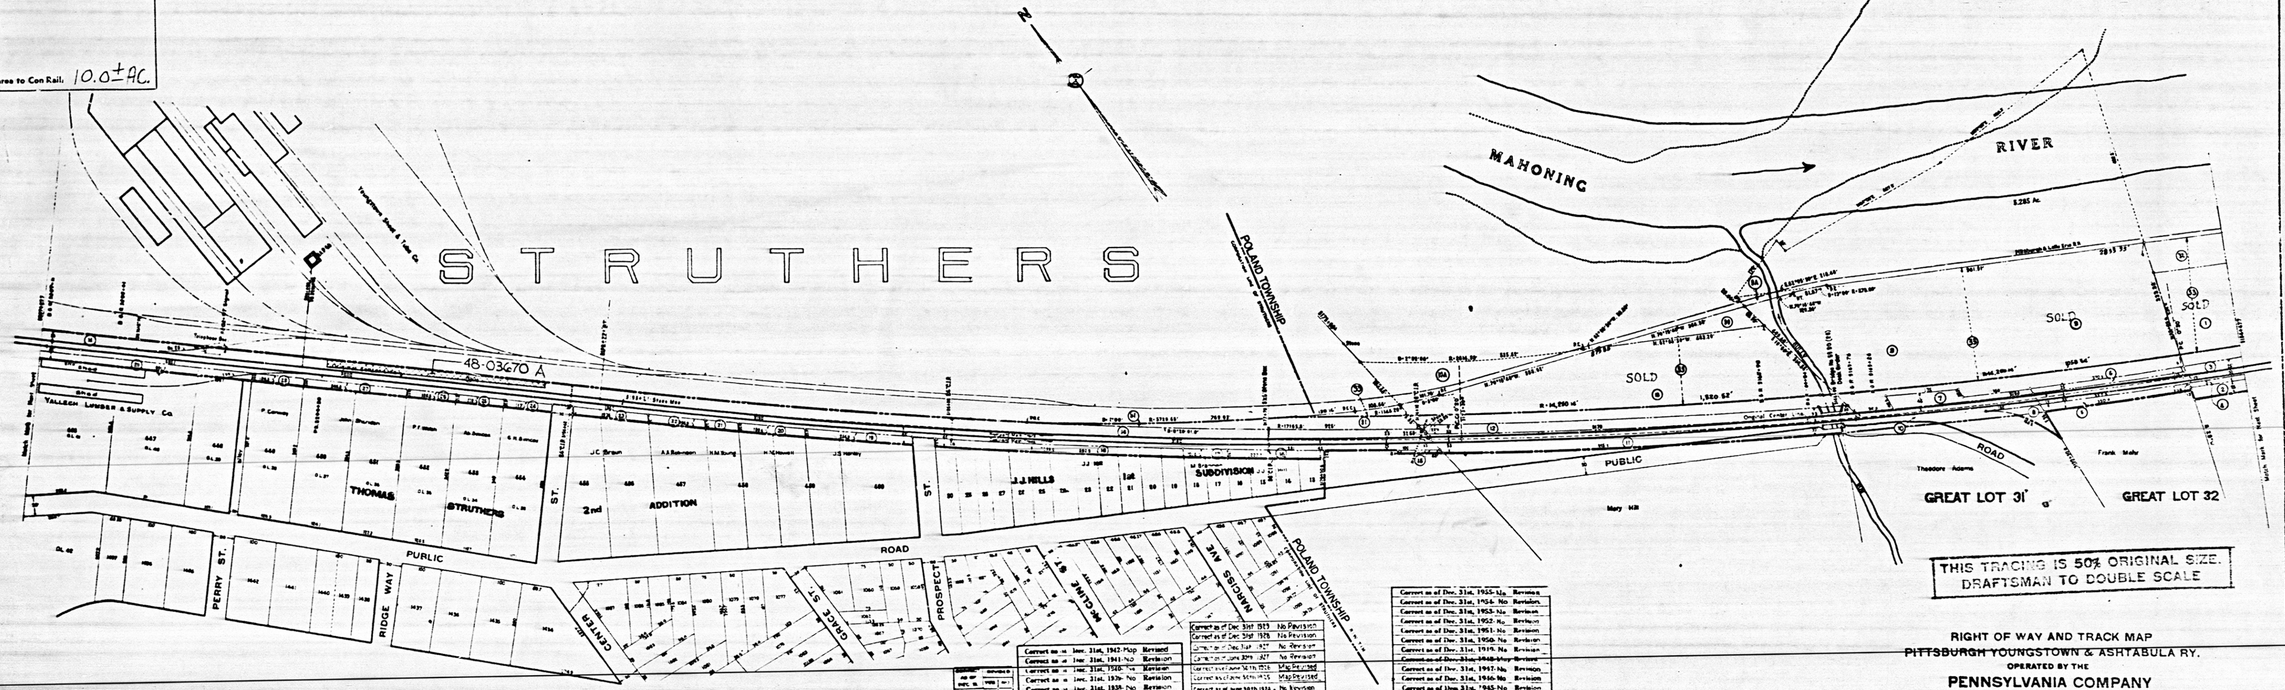

THIS TRACING IS 50% ORIGINAL SIZE.
DRAFTSMAN TO DOUBLE SCALE

Correct as of Dec. 31st, 1943-	Map	Revised	
Correct as of Dec. 31st, 1941-	No	Revision	
Correct as of Dec. 31st, 1940-	No	Revision	
Correct as of Dec. 31st, 1939-	No	Revision	
Correct as of Dec. 31st, 1938-	No	Revision	
Correct as of Dec. 31st, 1937-	Map	Revised	
Correct as of Dec. 31st, 1936-	Map	Revised	
Correct as of Dec. 31st, 1935-	No	Revision	
Correct as of Dec. 31st, 1934-	No	Revision	
Correct as of Dec. 31st, 1933-	No	Revision	
Correct as of Dec. 31st, 1932-	No	Revision	
Correct as of Dec. 31st, 1931-	No	Revision	
Correct as of Dec. 31st, 1930-	No	Revision	

Correct as of Dec. 30th 1929	No	Revision
Correct as of Dec. 30th 1928	No	Revision
Correct as of Dec. 30th 1927	No	Revision
Correct as of June 30th 1927	No	Revision
Correct as of June 30th 1926	Map	Revised
Correct as of June 30th 1925	Map	Revised
Correct as of June 30th 1924	No	Revision
Correct as of June 30th 1923	No	Revision
Correct as of June 30th 1922	No	Revision
Correct as of June 30th 1921	No	Revision
Correct as of June 30th 1920	No	Revision
Correct as of June 30th 1919	No	Revision
Correct as of June 30th 1918	Map	Revised
Correct as of June 30th 1917	Map	Revised

Correct as of Dec. 31st, 1955-	No	Revision
Correct as of Dec. 31st, 1954-	No	Revision
Correct as of Dec. 31st, 1953-	No	Revision
Correct as of Dec. 31st, 1952-	No	Revision
Correct as of Dec. 31st, 1951-	No	Revision
Correct as of Dec. 31st, 1950-	No	Revision
Correct as of Dec. 31st, 1949-	No	Revision
Correct as of Dec. 31st, 1948-	No	Revision
Correct as of Dec. 31st, 1947-	No	Revision
Correct as of Dec. 31st, 1946-	No	Revision
Correct as of Dec. 31st, 1945-	No	Revision
Correct as of Dec. 31st, 1944-	No	Revision
Correct as of Dec. 31st, 1943-	No	Revision

Sheet No. V 4 Ohio. of Pittsburgh, Youngstown & Ashtabula
Railway from Survey Station 3154+47 to Survey Station 3207+27.7

Chief Draftsman

RIGHT OF WAY AND TRACK MAP
PITTSBURGH YOUNGSTOWN & ASHTABULA RY.
OPERATED BY THE
PENNSYLVANIA COMPANY
ERIE & ASHTABULA DIVISION
STATION 3154+47.7 TO STATION 3207+27.7
SCALE 1"=200' JUNE 30, 1916
OFFICE OF VALUATION ENGINEER
PITTSBURGH, PA.

V 4
OHIO
4

SCHEDULE OF SIDINGS AND CROSSOVERS
Length - June 30, 1916

Sub Div's Number	Location	Class	B.F.'s	Private	Total	Remarks - See Map 1
01	Struthers Sig'n	9	1155	12188	13343	

AT 24 M21