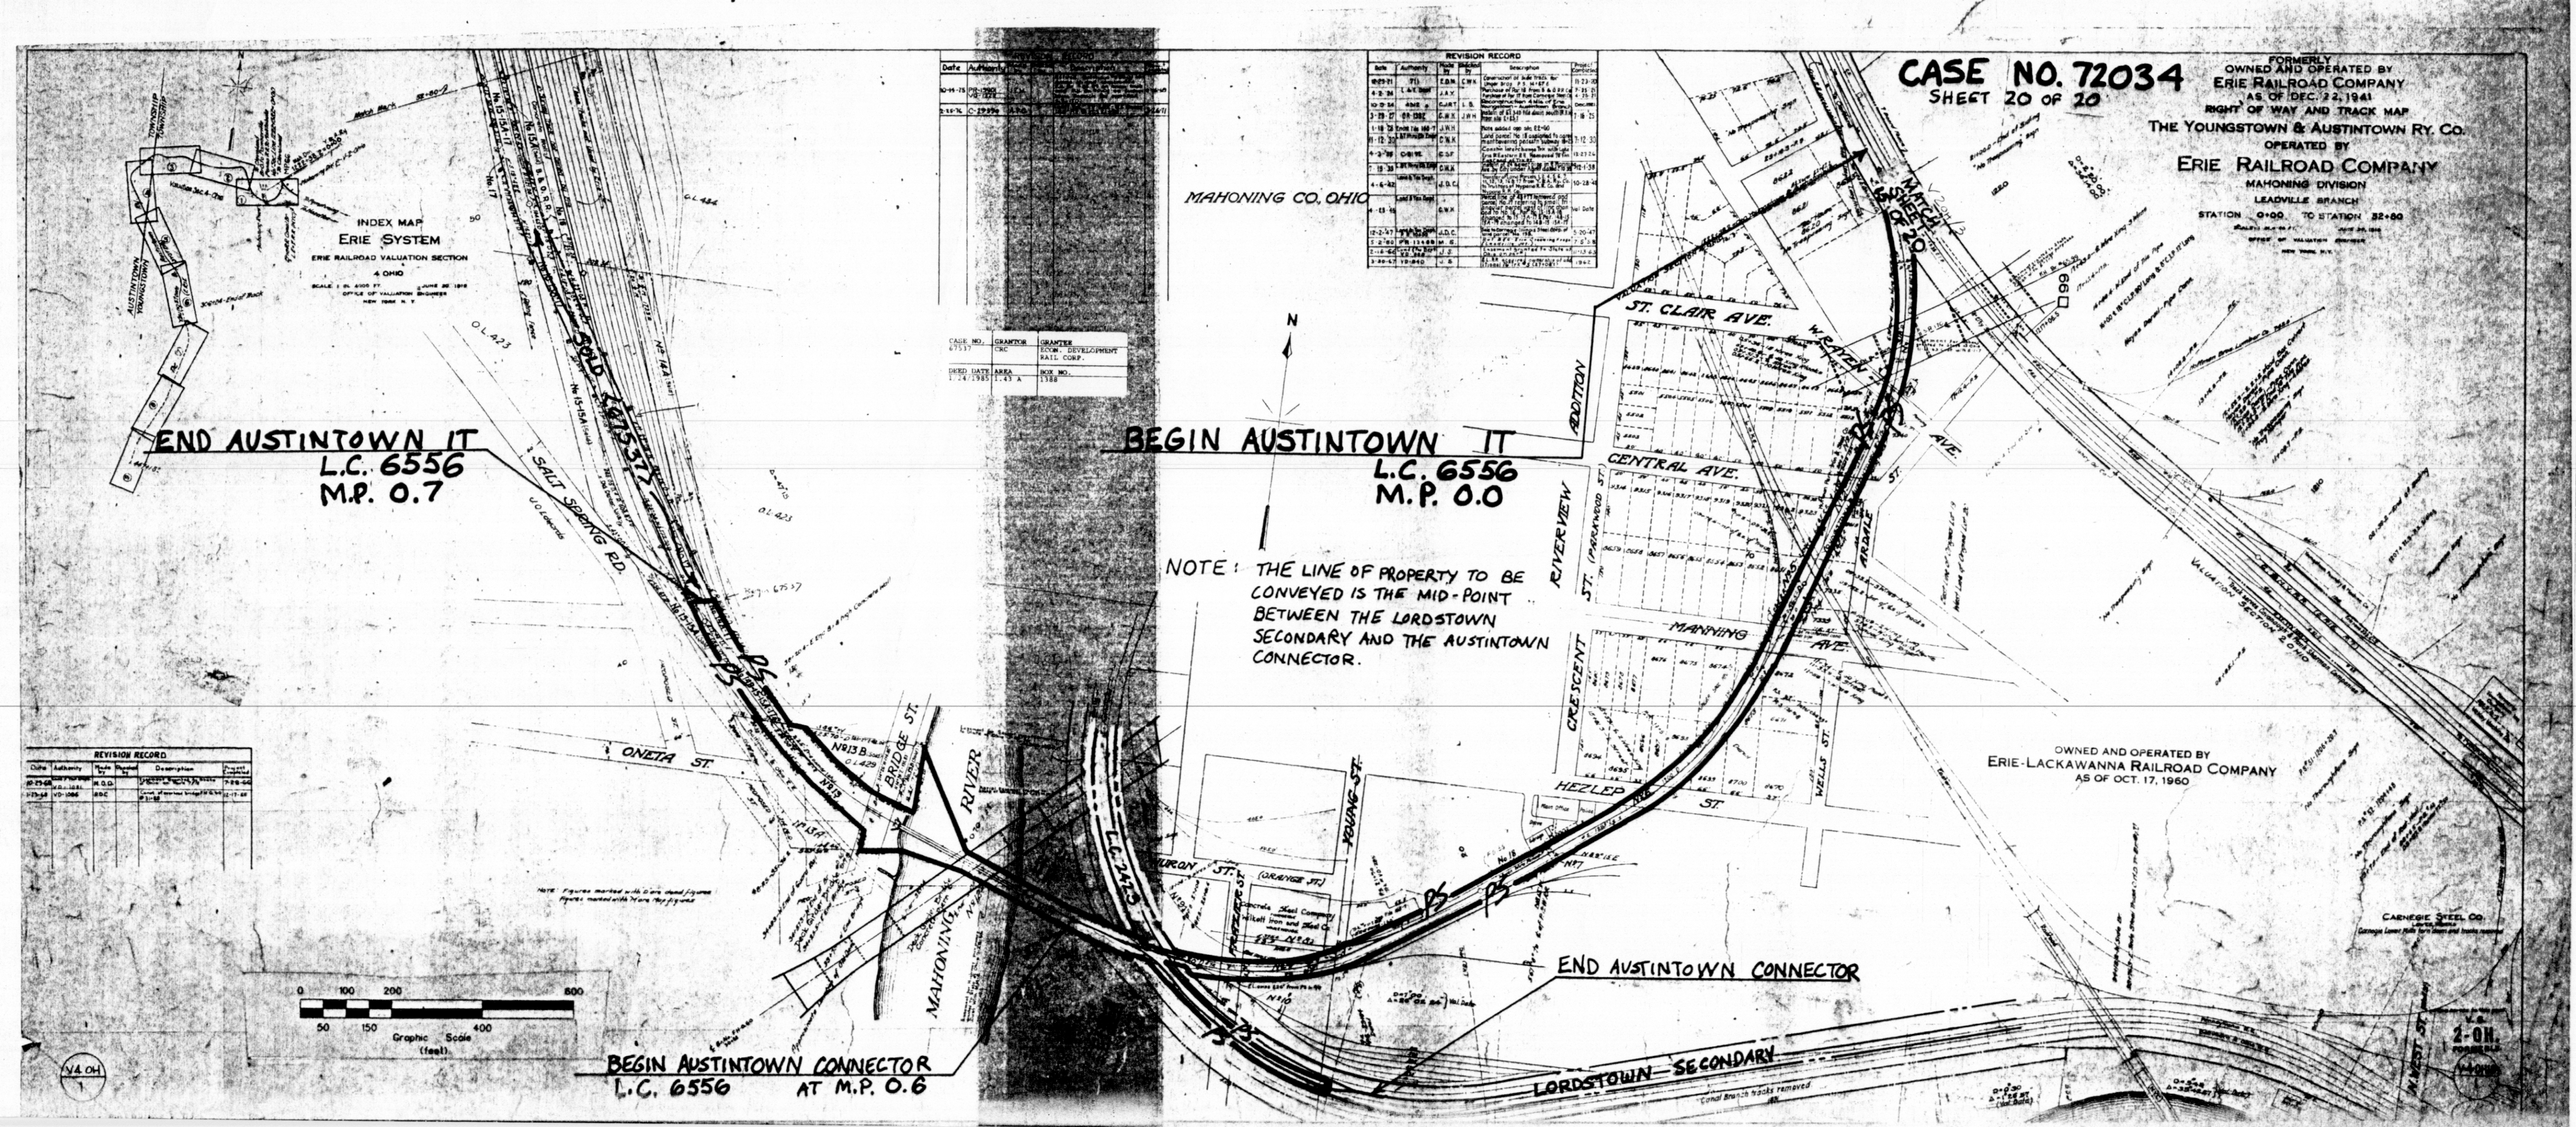
CASE NO. 72034
SHEET 20 OF 20
FORMERLY
OWNED AND OPERATED BY
ERIE RAILROAD COMPANY
AS OF DEC. 22, 1941
RIGHT OF WAY AND TRACK MAP
THE YOUNGSTOWN & AUSTINTOWN RY. CO.
OPERATED BY
ERIE RAILROAD COMPANY
MAHONING DIVISION
LEAVILLE BRANCH
STATION 0+00 TO STATION 32+00
MAHONING CO. OHIO
INDEX MAP
ERIE SYSTEM
ERIE RAILROAD VALUATION SECTION
4 OHIO
END AUSTINTOWN IT
L.C. 6556
M.P. 0.7
BEGIN AUSTINTOWN IT
L.C. 6556
M.P. 0.0
NOTE: THE LINE OF PROPERTY TO BE CONVEYED IS THE MID-POINT BETWEEN THE LORDSTOWN SECONDARY AND THE AUSTINTOWN CONNECTOR.
BEGIN AUSTINTOWN CONNECTOR
L.C. 6556 AT M.P. 0.6
END AUSTINTOWN CONNECTOR
LORDSTOWN SECONDARY
L.C. 2423
SALT SPRING RD.
ONETA ST.
MAHONING RIVER
BRIDGE ST.
ST. CLAIR AVE.
CENTRAL AVE.
MANNING AVE.
HEZLEP ST.
RIVERVIEW ADDITION
ST. (UNDEVELOPED ST.)
CRESCENT
ARGYLE
WELLS ST.
YOUNG ST.
MATCH SHEET NO. 20
OWNED AND OPERATED BY
ERIE-LACKAWANNA RAILROAD COMPANY
AS OF OCT. 17, 1960
CARNEGIE STEEL CO.
V.A. 2-OH
Graphic Scale (feet)
0 100 200 800
50 150 400
V4 OH 1