242

#6

LC 2-4-23 MP 62

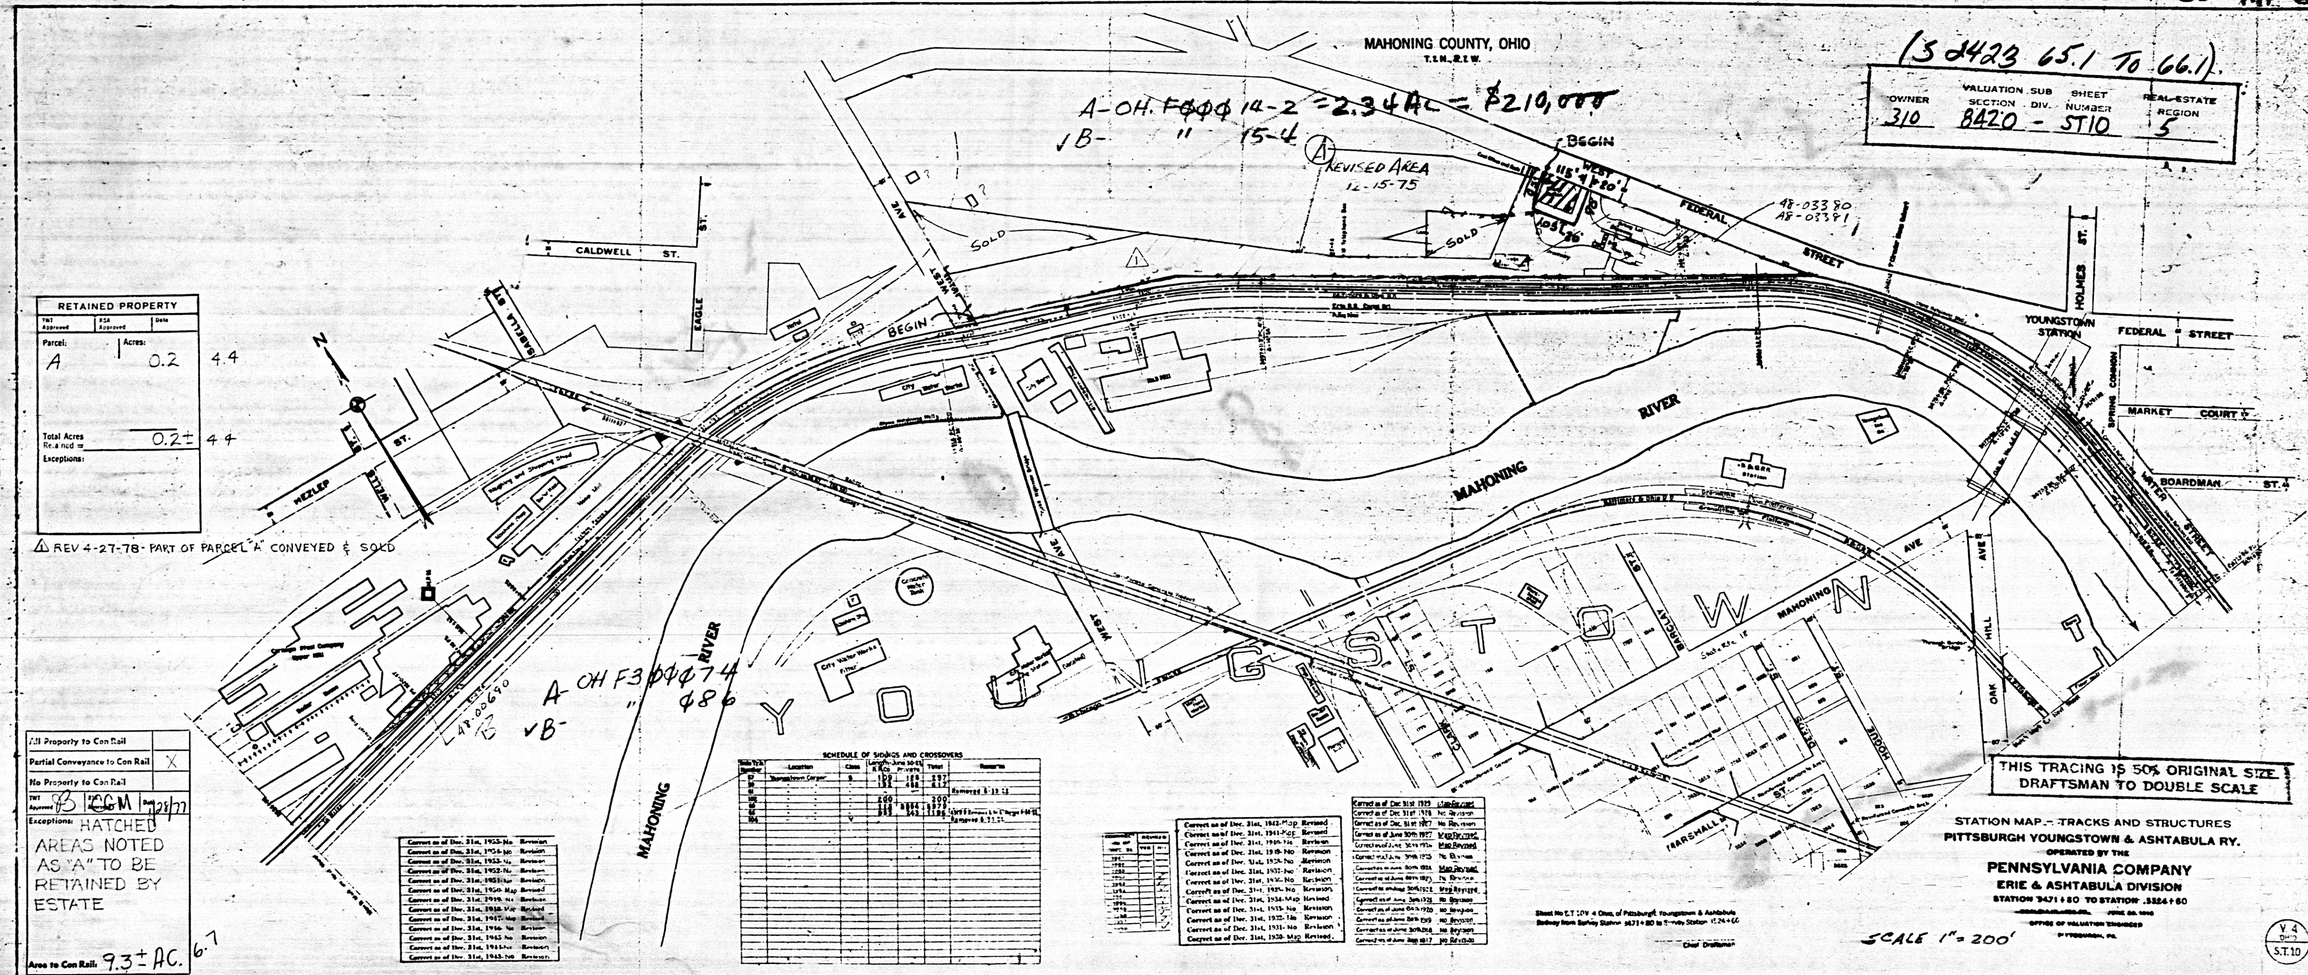
MAHONING COUNTY, OHIO
T.1N., 2.E.W.
A-OH-F000 14-2 = 2.34AC = $210,000
B- " 15-4
A REVISED AREA 12-15-75
BEGIN
SOLD
CALDWELL ST.
EAGLE ST.
ISABELLA ST.
HAZELP ST.
FEDERAL STREET
48-03380
48-03391
YOUNGSTOWN STATION
HOLMES ST.
SPRING COMMON
MARKET COURT
BOARDMAN ST.
WATER STREET
MAHONING RIVER
MAHONING AVE
MARSHALL ST.
OHIO HILL AVE
BARCLAY ST.
HAZEL ST.
CITY Water Works
Pump House
Filter House
Coal Trestle
Engine and Pumping House
Water Main
Gasoline Tank
Crushed Steel Company
Water Main
Sand