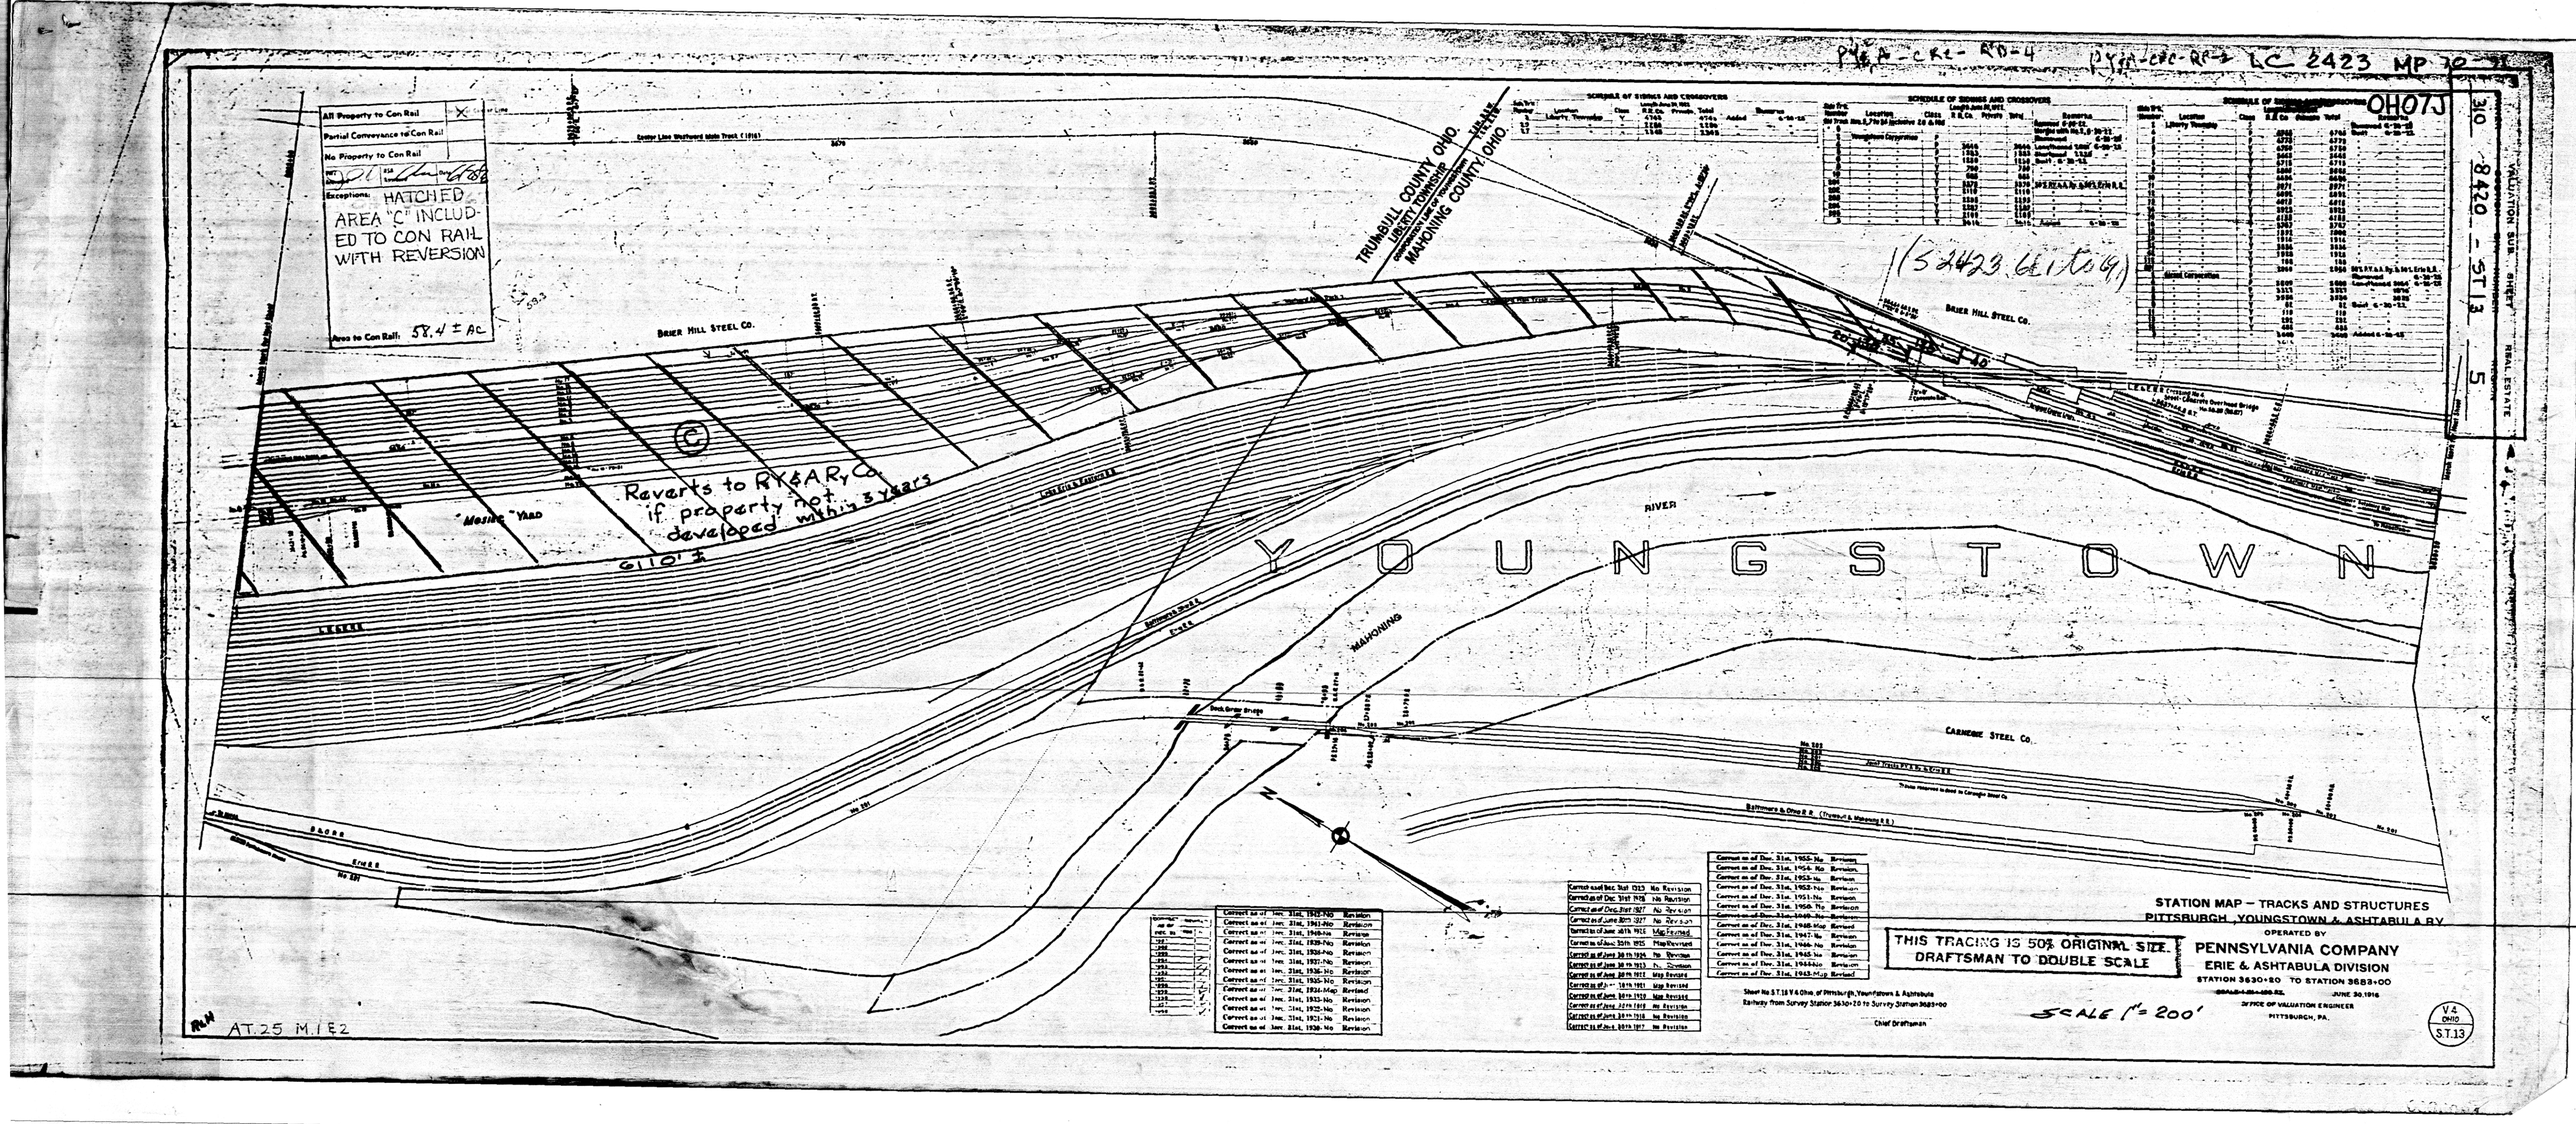

PY&A-CRC-RD-4
PY&A-CRC-RP-2 LC 2423 MP 70-71
OH07J
310 8420 - ST 13 5
All Property to Con Rail
Partial Conveyance to Con Rail
No Property to Con Rail
Exceptions: HATCHED AREA "C" INCLUDED TO CON RAIL WITH REVERSION
Area to Con Rail: 58.4 ± AC
TRUMBULL COUNTY OHIO.
LIBERTY TOWNSHIP
MAHONING COUNTY OHIO.
BRIER HILL STEEL CO.
Reverts to RY&A Ry Co. if property not developed within 3 years
6110' ±
"MOSIC" YARD
RIVER
YOUNGSTOWN
MAHONING
CARNEGIE STEEL CO.
Baltimore & Ohio R.R. (Trumbull & Mahoning R.R.)
(S 2423 6.1 to 6.9)
STATION MAP – TRACKS AND STRUCTURES
PITTSBURGH, YOUNGSTOWN & ASHTABULA RY.
OPERATED BY
PENNSYLVANIA COMPANY
ERIE & ASHTABULA DIVISION
STATION 3630+20 TO STATION 3683+00
JUNE 30, 1916
OFFICE OF VALUATION ENGINEER
PITTSBURGH, PA.
THIS TRACING IS 50% ORIGINAL SIZE. DRAFTSMAN TO DOUBLE SCALE
SCALE 1" = 200'
Chief Draftsman
V4 OHIO S.T.13
AT.25 M.1 E2