NUMBER	GRANTOR	GRANTEE	INSTRUMENT	DATE	RECORD	CUSTODIAN NUMBER	REMARKS
72	TILMAN WEAVER	Y.&S.RY.	DEED	SEPT.16,1894	D.B.120 P.606	OCT.18,1909	
73	WILLIAM H. AND KELLIE C. BUZZARD	ELECTRICAL	LEASE	SEPT.18,1903	LEASE B.P.320	MAR.31,1933	PERPETUAL LEASE-DATING*
74	JACOB AND SUSANNA BUZZARD	Y.&S.RY.	DEED	SEPT.17,1907	D.B.144 P.23	OCT.1,1907	
75	E.S. AND ELIZABETH E. BIDDISON	- - - -	"	SEPT.30,1907	D.B.144 P.187	DEC.18,1907	
76	SAMUEL AND LUCRETIA FRANKFORT	- - - -	"	AUG.19,1912	D.B.188 P.468	SEPT.16,1912	
77	MICHAEL AND CATHERINE WEALAND (Wife)	A.W.JONES	LEASE	MAY 26,1902	LEASE B.P.332	APR.1,1903	N.W. SEC. LINE-NEY.B.&O.
77	LUCRETIA PASTE	U.WEALAND	DEED	MAY 6,1914	D.B.174 P.487	MAY 25,1914	1" IN EXCHANGE FOR
77	CATHERINE WEALAND	L.PASTE	"	APR.30,1914	D.B.174 P.485	MAY 25,1914	1 EACH OTHER
78	LUCRETIA PASTE	Y.&S.RY.	"	MAY 6,1914	D.B.174 P.486	MAY 25,1914	INCL. LAST NO.77-N.W.WOOD
79	JOHN H. AND MARY A. BLOOM	- - - -	"	OCT.12,1903	D.B.134 P.52	OCT.28,1903	TWO PARCELS
80	JOHN AND ALICE PEAU	- - - -	"	FEB.5,1904	D.B.118 P.329	FEB.19,1904	

* COAL CONTRACT (CONTAINING LEASE) TO A.W. JONES, ASSIGNED TO JOHN STAMBAUGH ON JUNE 6, 1905. NO RECORD OF ASSIGNMENT TO Y.&S.RY.

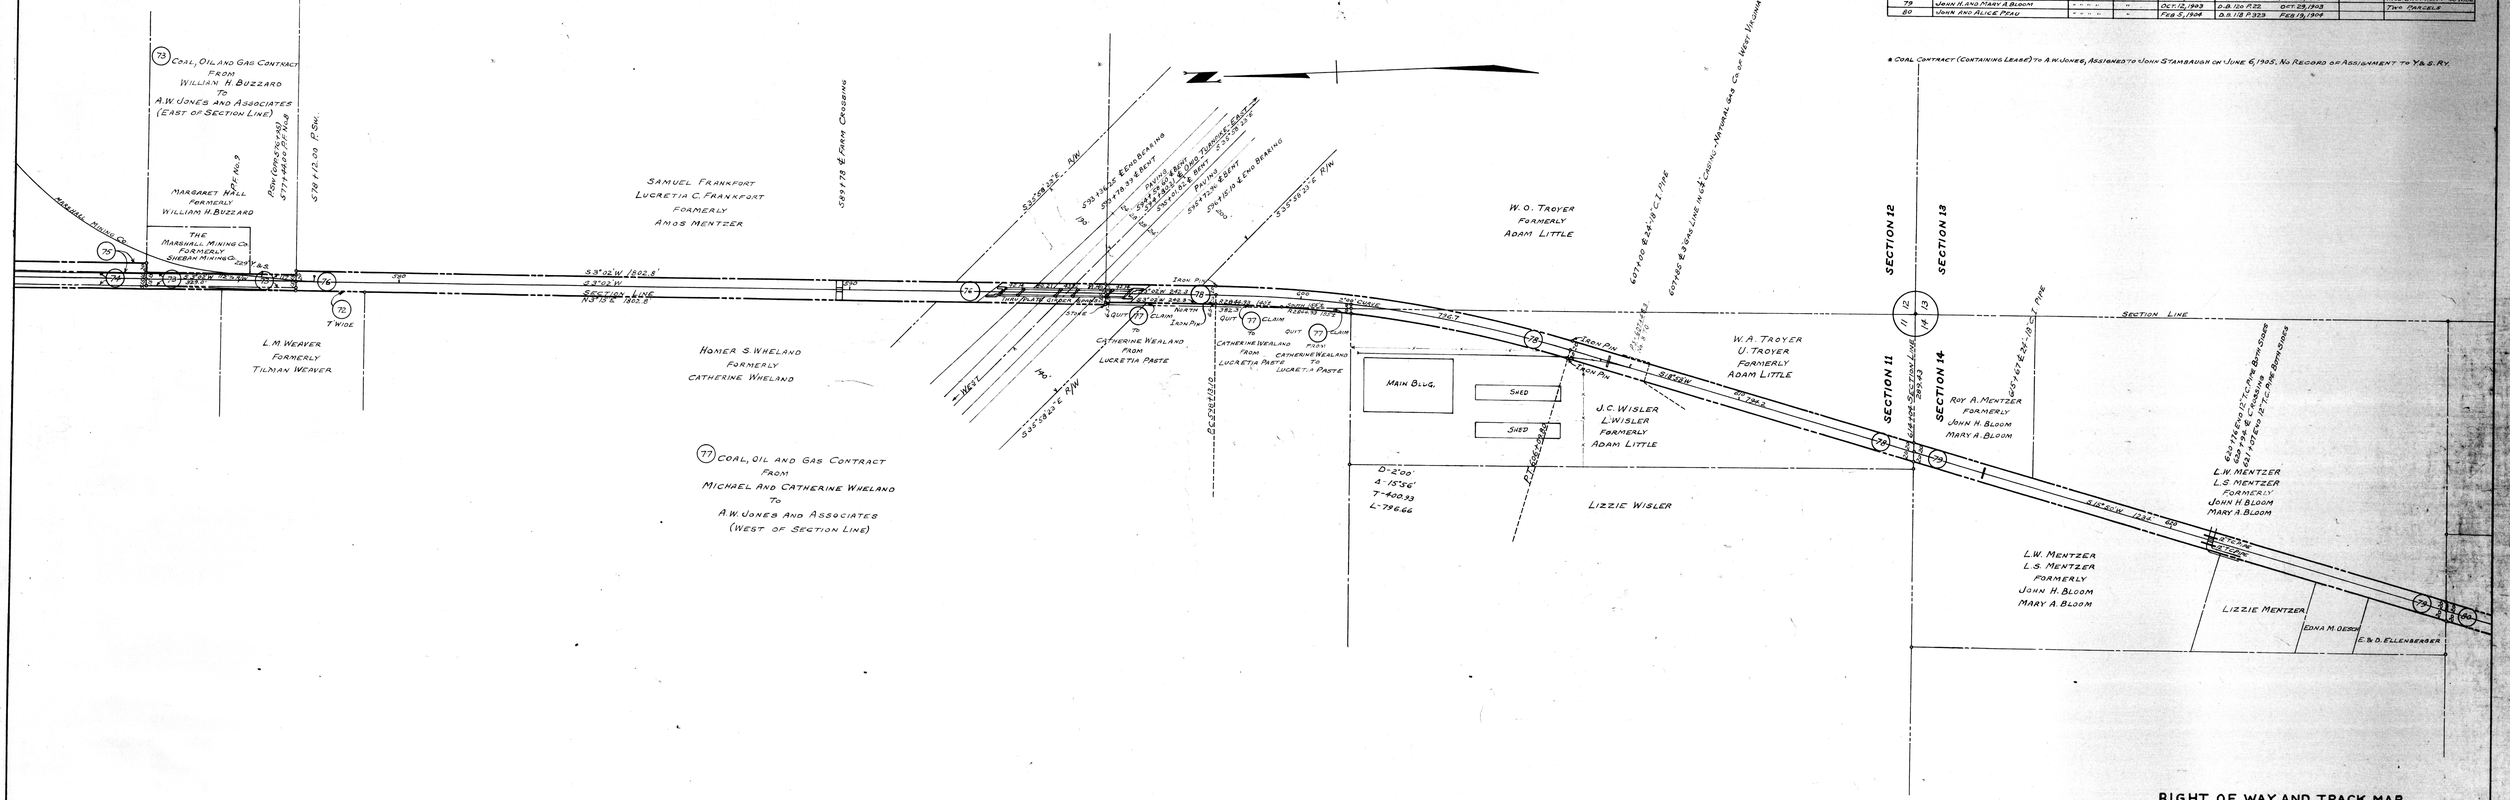

BEAVER TOWNSHIP
MAHONING COUNTY

RIGHT OF WAY AND TRACK MAP
YOUNGSTOWN & SOUTHERN RAILWAY

STATION 574+00 TO STATION 626+40

SCALE-1 IN = 100 FT. DEC. 31, 1944

REVISED DEC. 31, 1955

V.S. OHIO 10