NUMBER	GRANTOR	GRANTEE	INSTRUMENT	DATE	RECORD	CUSTODIAN NUMBER	REMARKS
79	JOHN H AND MARY A. BLOOM	Y.&S.RY.	DEED	OCT 12, 1903	D.B.129 P.22 OCT 23, 1903		TWO PARCELS
80	JOHN AND ALICE PFAU	" " " "	"	FEB. 5, 1904	D.B.118 P.223 FEB 19, 1904		
81	MARGARET ERNST	J.H.RUHLMAN	"	AUG. 29, 1904	D.B.123 P.18 OCT. 1, 1904		THE MAHONING COUNTY TRUSTEES ARE NOT A PARTY
81A	JOHN H. RUHLMAN, TRUSTEE	Y.&S.RY.	"	SEPT. 10, 1904	D.B.122 P.401 OCT. 1, 1904		TWO PARCELS
82	HUMPHREY AND LUCINDA MOWEN	" " " "	"	SEPT. 1904	D.B.122 P.424 OCT. 18, 1904		TWO PARCELS
83	JOHN S. AND KATE MILLER	" " " "	"	NOV. 15, 1904	D.B.121 P.12 AUG. 1, 1904		
84	WILLIAM WENTZ	" " " "	"	JUNE 22, 1906	D.B.136 P.318 SEPT. 23, 1915		QUIT CLAIM DEED TO FEE
85	SOLOMON AND MATILDA CLINKER	" " " "	"	APRIL 9, 1907	D.B.24 P.336 AUG. 31, 1907		
86	JAMES M. AND CELESTIA MUNTZ	" " " "	"	MAR. 23, 1916	D.B.209 P.573 MAR. 29, 1916		QUIT CLAIM
87	W.H. AND MARY E. RUHLMAN	" " " "	"	APRIL 24, 1917	D.B.137 P.321 APRIL 30, 1917		

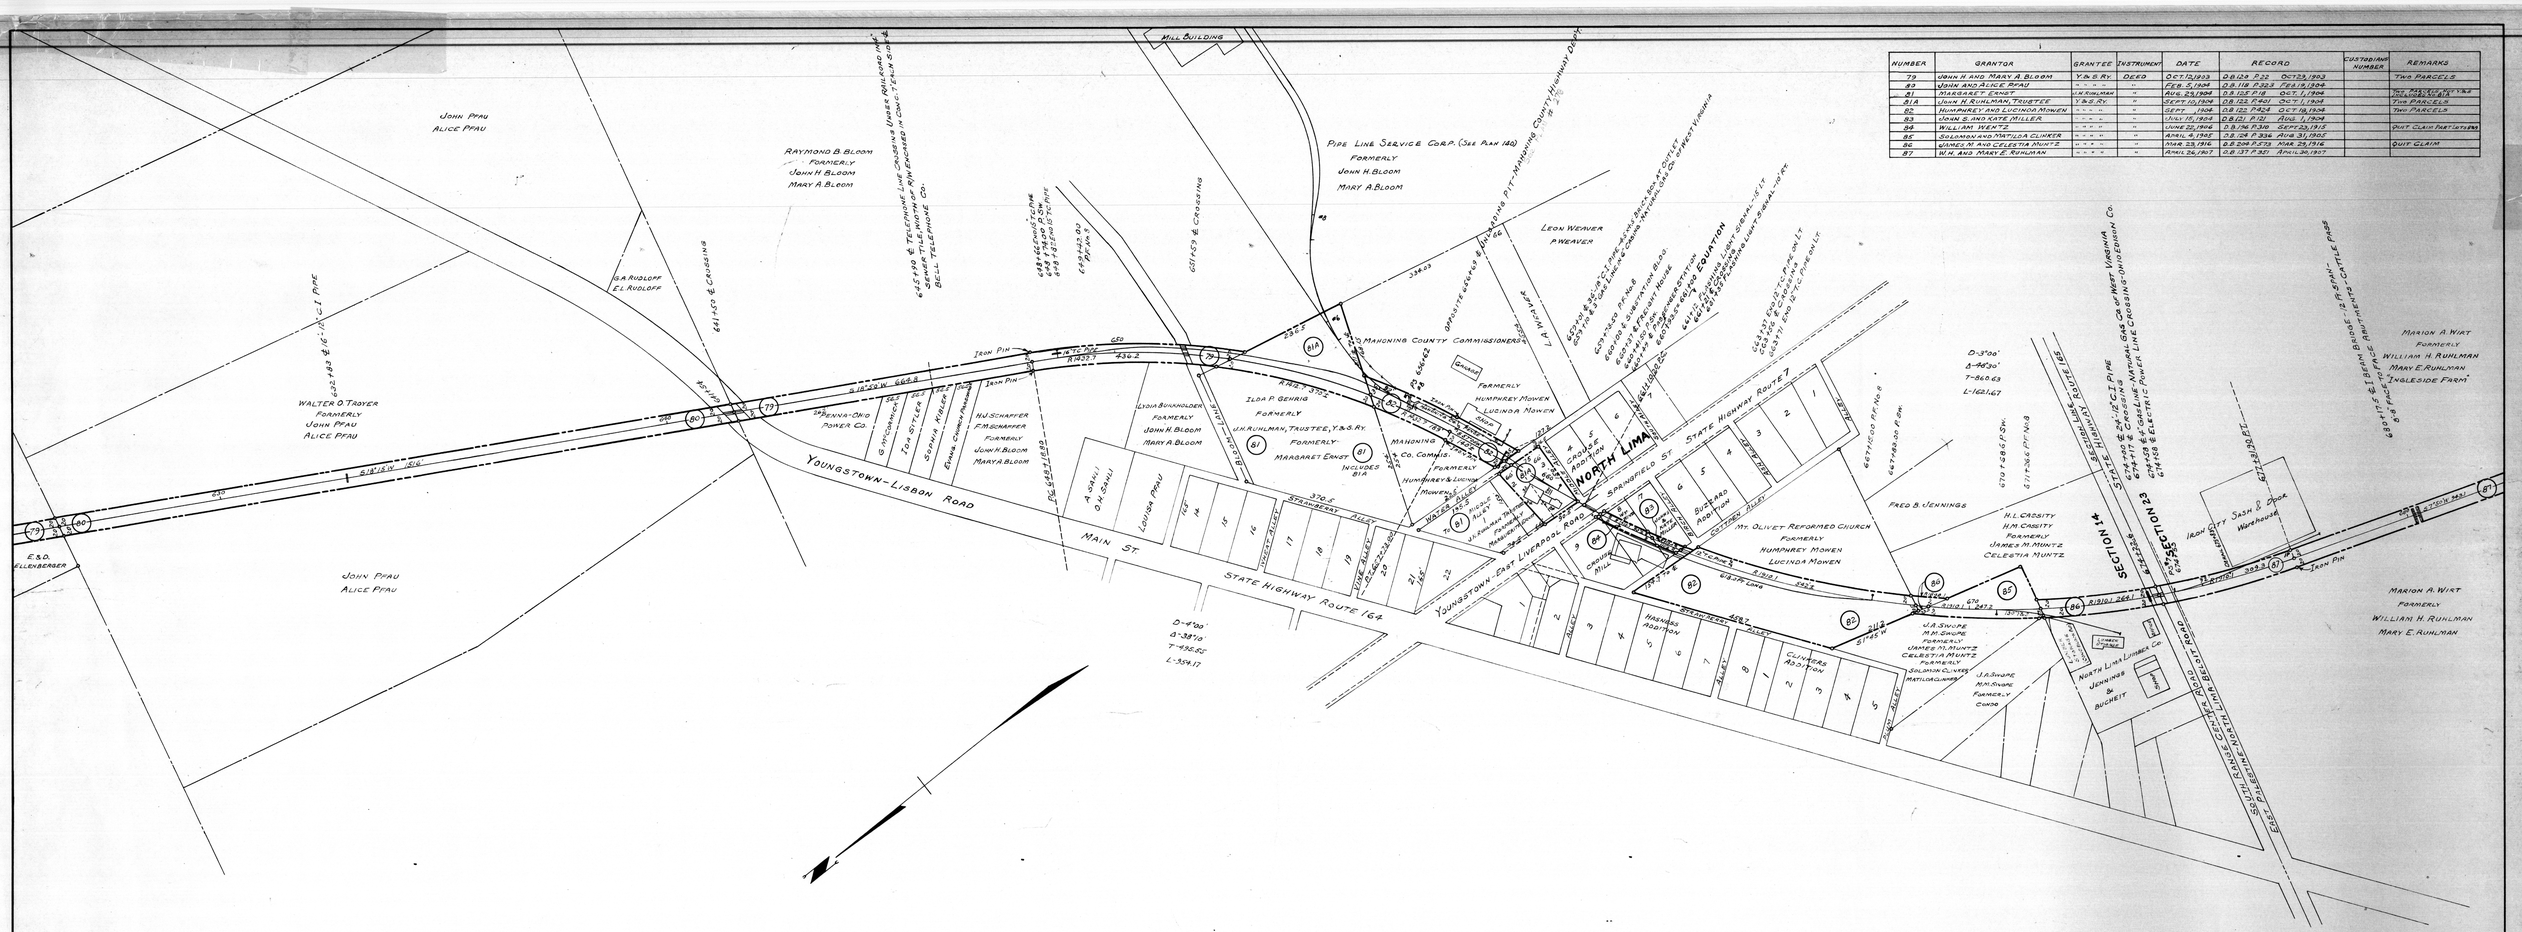

RIGHT OF WAY AND TRACK MAP
YOUNGSTOWN & SOUTHERN RAILWAY

STATION 626+40 TO STATION 682+00

SCALE-1 IN=100 FT. DEC. 31, 1944

REVISED DEC 31, 1955

V.S. OHIO 11