NUMBER	GRANTOR	GRANTEE	INSTRUMENT	DATE	RECORD	CUSTODIANS NUMBER	REMARKS
87	W. N. AND MARY E. RUHLMAN	Y. & S. RY.	DEED	APRIL 26, 1907	D.B. 137 P.351 APRIL 30, 1907		
88	ABRAM R. LEHMAN	" "	"	SEPT. 8, 1910	D.B. 200 P.461 SEPT. 18, 1910		UNIVIDED ½ INTEREST
88½							NO RECORD
89	JOHN J. AND REBECCA SNYDER	Y. & S. RY.	DEED	Nov. 8, 1905	D.B. 188 P.207 Nov. 29, 1905		

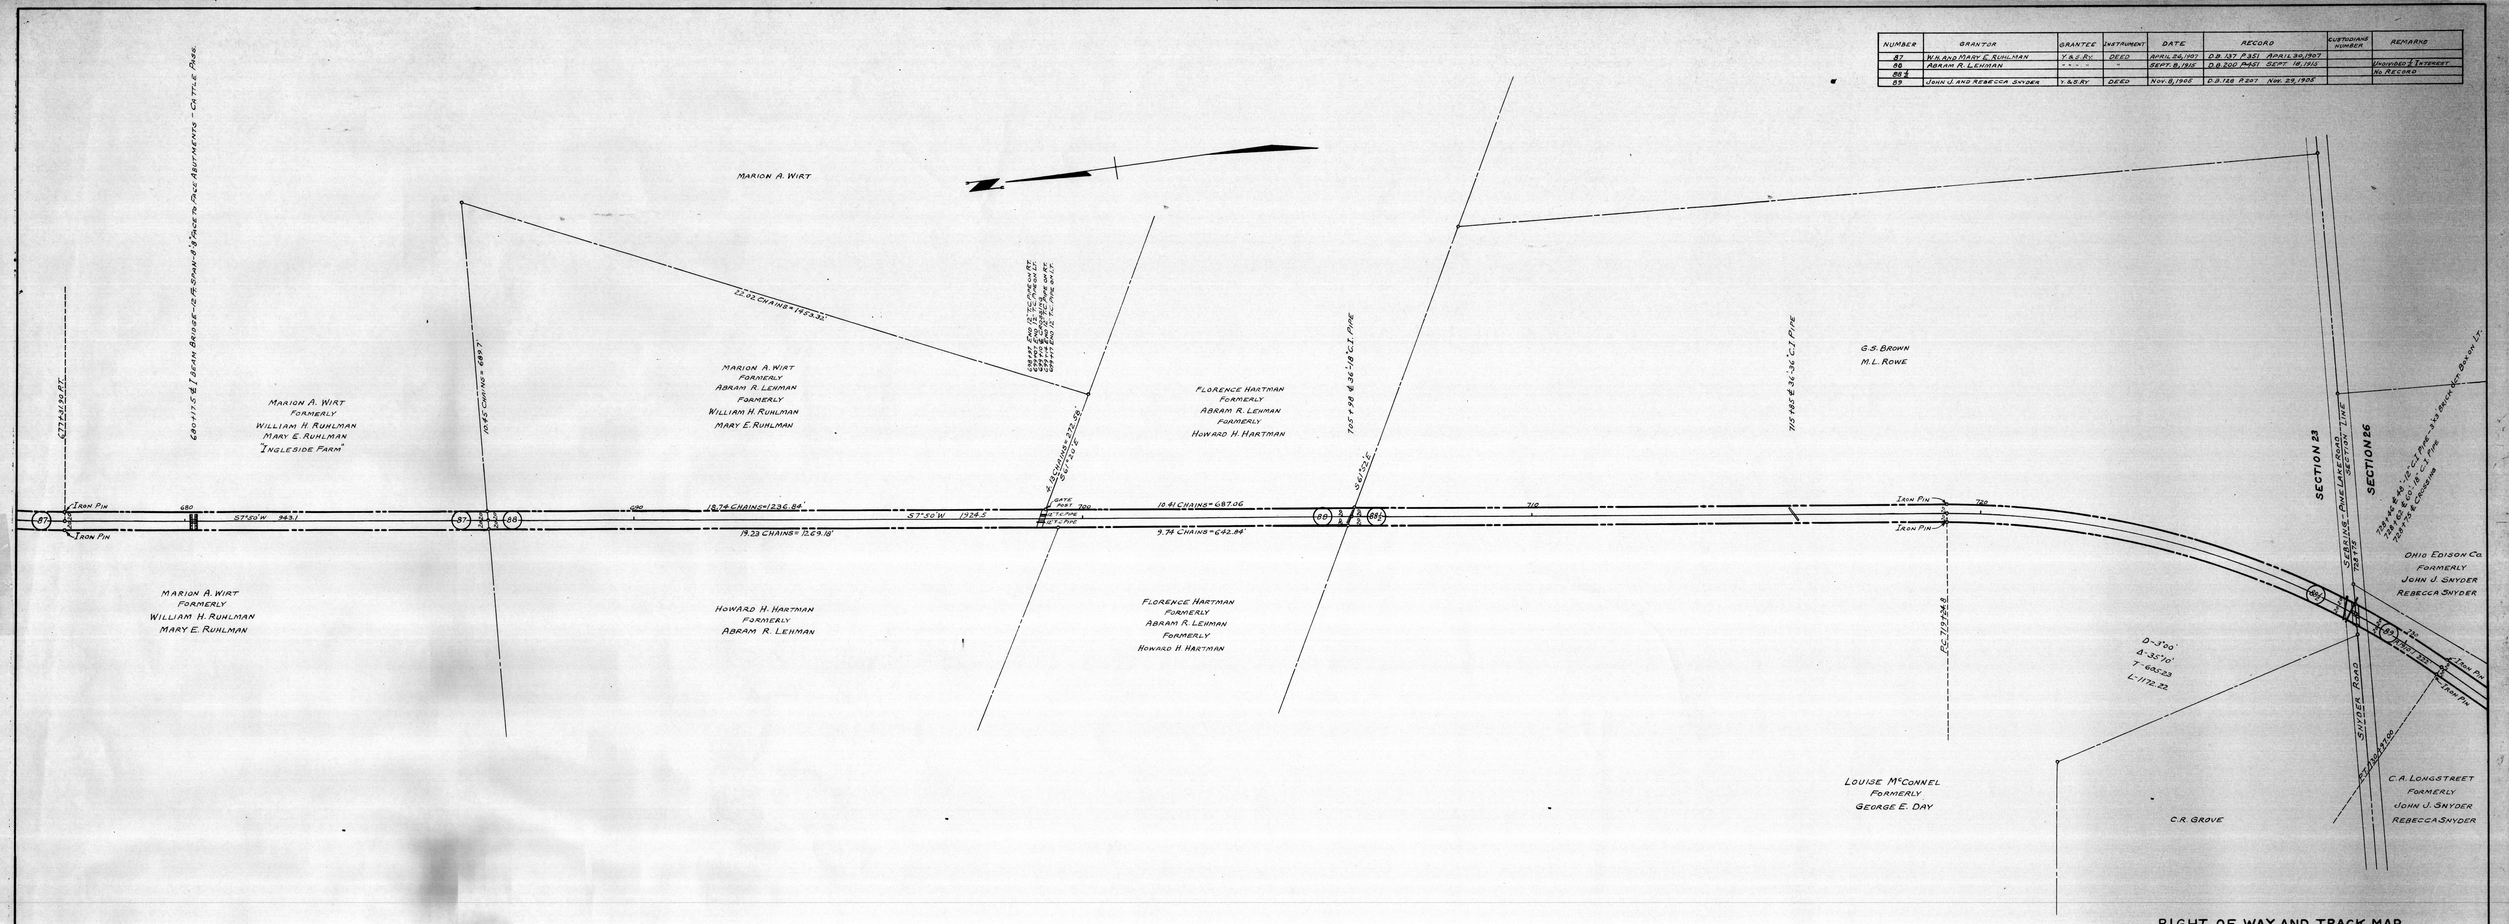

BEAVER TOWNSHIP
MAHONING COUNTY

RIGHT OF WAY AND TRACK MAP
YOUNGSTOWN & SOUTHERN RAILWAY

STATION 682+00 TO STATION 730+97

SCALE-1 IN.=100 FT. DEC. 31, 1944

V5
OHIO
12