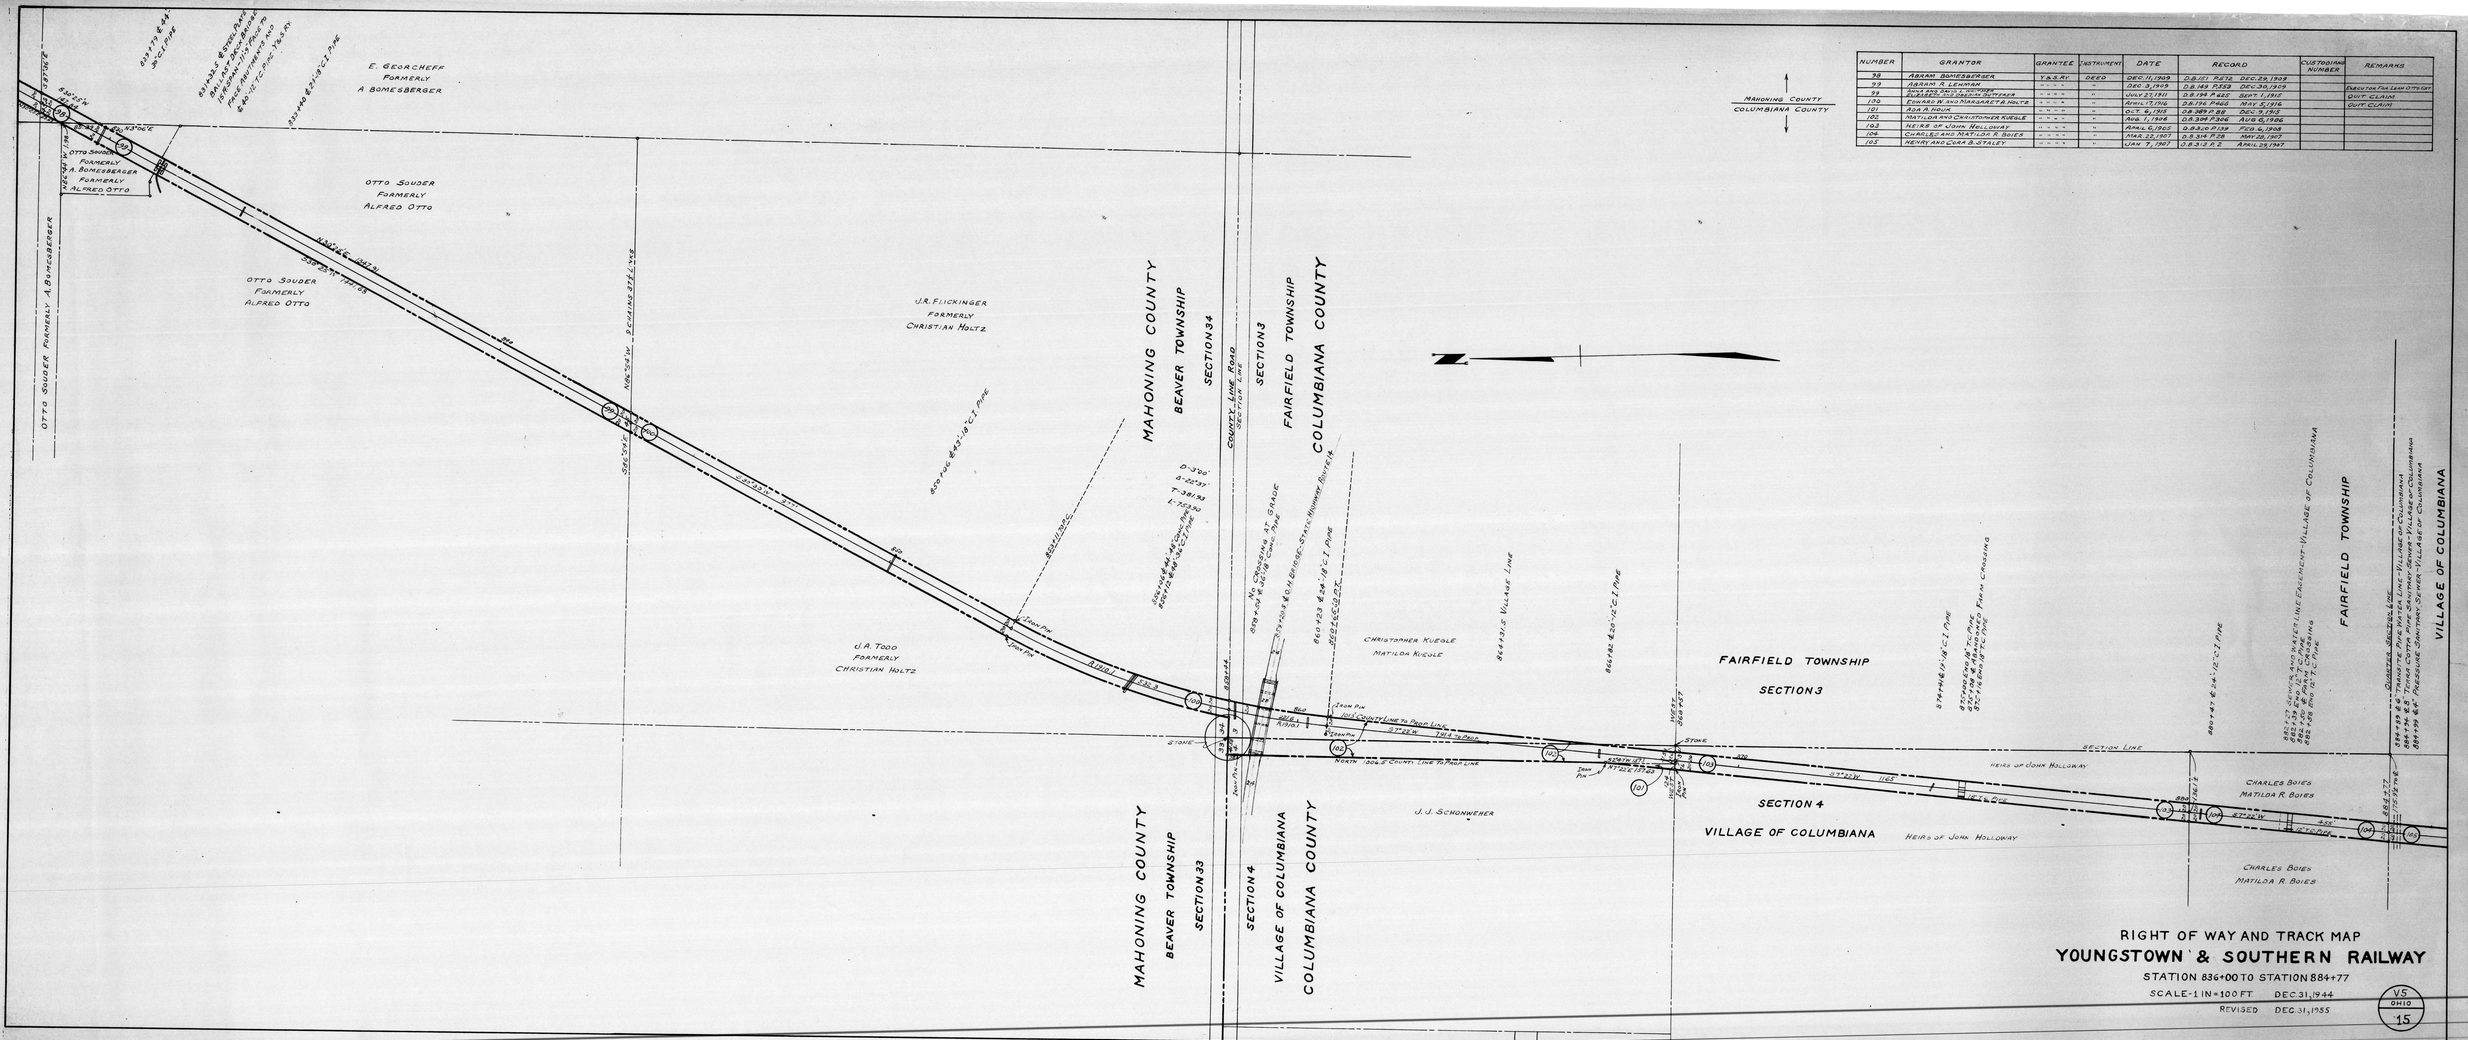

NUMBER	GRANTOR	GRANTEE	INSTRUMENT	DATE	RECORD		CUSTODIANS NUMBER	REMARKS
98	ABRAM BOMESBERGER	Y.&S.RY.	DEED	DEC. 11, 1909	D.B.151 P.572	DEC. 29, 1909		
99	ABRAM R. LEHMAN	" " " "	"	DEC. 3, 1909	D.B.149 P.553	DEC. 30, 1909		EXECUTOR FOR LEON OTTO EST
99	ANNA AND DAVID L. SCHOTTER ELIZABETH AND DEBRA OUTERER	" " " "	"	JULY 27, 1911	D.B.194 P.425	SEPT. 1, 1915		QUIT CLAIM
100	EDWARD W. AND MARGARET A. HOLTZ	" " " "	"	APRIL 17, 1916	D.B.196 P.466	MAY 5, 1916		QUIT CLAIM
101	ADA A. HOUK	" " " "	"	OCT. 6, 1915	D.B.389 P.88	DEC. 9, 1915		
102	MATILDA AND CHRISTOPHER KUEGLE	" " " "	"	AUG. 1, 1906	D.B.304 P.306	AUG 6, 1906		
103	HEIRS OF JOHN HOLLOWAY	" " " "	"	APRIL 6, 1905	D.B.320 P.139	FEB. 6, 1908		
104	CHARLES AND MATILDA R. BOIES	" " " "	"	MAR. 22, 1907	D.B.314 P.28	MAY 28, 1907		
105	HENRY AND CORA B. STALEY	" " " "	"	JAN 7, 1907	D.B.313 P.2	APRIL 29, 1907		

RIGHT OF WAY AND TRACK MAP

YOUNGSTOWN & SOUTHERN RAILWAY

STATION 836+00 TO STATION 884+77

SCALE-1 IN=100 FT. DEC. 31, 1944

REVISED DEC. 31, 1955

V5 OHIO 15