NUMBER	GRANTOR	GRANTEE	INSTRUMENT	DATE	RECORD	CUSTODIAN NUMBER	REMARKS
21	HENRY K. AND MELLICENT WICK	JOHN STAMBAUGH TRUSTEE	DEED	SEPT. 25, 1906	D.B. 132 P. 476 OCT. 17, 1906		
	JOHN STAMBAUGH	YOUNGSTOWN & SOUTHERN RAILWAY	"	NOV. 5, 1914	D.B. 187 P. 283 NOV. 5, 1914		PART OF No. 21
	J.W. BLACKBURN (RECEIVER FOR Y&S)	"	"	SEPT. 18, 1916	D.B. 219 P. 607		PART OF No. 21
22	H.B. WICK LAND CO.	Y. & S. RY.	"	APRIL 6, 1916	D.B. 206 P. 630 APR. 20, 1916		QUIT CLAIM
22 A	P.L. & A. RY. (PENNA R.R.)	"	"	MAR. 8, 1916	D.B. 209 P. 161		RIGHT OF WAY AND TRACKAGE RIGHTS
A1	CONCRETE STONE & SAND CO.	*	"	SEPT. 25, 1931	D.B. 381 P. 319 NOV. 2, 1921		
A2-1	" " " "	"	"	SEPT. 7, 1921	D.B. 280 P. 597 NOV. 2, 1921		
A2-2	" " " "	"	"	SEPT. 7, 1921	D.B. 280 P. 597 NOV. 2, 1921		
A3-1	" " " "	"	"	JAN. 7, 1931	D.B. 413 P. 543 APR. 20, 1931	32	
A3-2	" " " "	"	"	" " " "	" " " "	33	
A3-3	" " " "	"	"	" " " "	" " " "	35	
A3-4	" " " "	"	"	" " " "	" " " "	32	
A3-5	" " " "	"	"	" " " "	" " " "	35	
A3-6	" " " "	"	"	" " " "	" " " "	35	

* SOLD BY JOHN STAMBAUGH, TRUSTEE TO YOUNGSTOWN & SOUTHERN RAILWAY ON APRIL 5, 1916 D.B. 203 P. 165

CONCRETE STONE & SAND CO.

CITY OF YOUNGSTOWN FORMERLY H.B. WICK LAND CO.

I.A. BARNETT CO. (METAL SCRAP DEALERS) FORMERLY PENN-OHIO POWER & LIGHT CO. SCRAP WAREHOUSE

B & B REALTY CO. FORMERLY SUN OIL CO.

YOUNGSTOWN SHEET & TUBE CO. FORMERLY H.B. WICK LAND CO.

KELLEY & MEYER CO. FORMERLY YOUNGSTOWN PLAYGROUND ASSOC. FORMERLY KALNOW STEEL CO.

STANDARD PROPERTIES CO. FORMERLY INTERNATIONAL PARK CO. FORMERLY YOUNGSTOWN & SOUTHERN RY. FORMERLY JOHN STAMBAUGH FORMERLY HENRY K. WICK

OHIO AUTOMATIC SPRINKLER CO.

ACE LUMBER CO.

ALPINE LUMBER CO. (ANDREW R. AND M. NICOSS)

LADD CORPORATION, INC.

EVANS COAL & SUPPLY CO.

LINDE AIR PRODUCTS CO.

A.G. SHARP LUMBER CO. FORMERLY BRITTAIN ST. LAND CO.

REPUBLIC STEEL CO. FORMERLY FALCON-BANNER CO.

STANDARD OIL CO.

GETIT INTERNATIONAL COMMERCIAL CO.

MAHONING PAINT

MARGARET ELLEN

PENNA. R.R.

PENNSYLVANIA RAILROAD

BELL TELEPHONE CO. TELEPHONE LINE CROSSING 1057.3

P.Sw. (FOR R) #4 950+(14.5)=964.50 FOR 36" C.I. PIPE

P.Sw. 1444+16.00

P.C. 1439+56.00

P.Sw. 1435+06.50

P.Sw. 1431+56.50

P.Sw. 1431+71.50

P.Sw. 1431+03.50

P.F. No. 8 1439+98.00

P.F. No. 8 1435+38.50

P.F. No. 8 1431+50.50

P.F. No. 8 1431+71.50

P.F. No. 8 1431+03.50

P.F. No. 8 1427+08.00 P.Sw.

P.F. No. 8 1411+33.00 P.F. No. 8

137 FT. YARD LIMIT SIGN ON LT

FOR CONTINUATION SEE SHEET 1A

CITY OF YOUNGSTOWN
MAHONING COUNTY

RIGHT OF WAY AND TRACK MAP
YOUNGSTOWN & SOUTHERN RAILWAY

STATION 100+00 TO STATION 143+06

SCALE 1 IN. = 100 FT. DEC. 31, 1914

REVISED DEC. 31, 1955

REVISED SEPT. 30, 1958.

Y&S OHIO 1

NUMBER	GRANTOR	GRANTEE	INSTRUMENT	DATE	RECORD	CUSTODIAN NUMBER	REMARKS
1	HENRY, GEORGE AND WILLIAM TOD	J.H. RUHLMAN	DEED	APR. 15, 1904	D.B. 117 P.555 JUNE 10, 1904		5 FT. OFF SOUTH SIDE OF LOTS 7179 TO 7184 INCL.
2	BRIDGET CASEY	Y & S. RY.	"	JULY 26, 1905	D.B. 128 P.10 AUG. 3, 1905		5 FT. OFF SOUTH SIDE OF LOTS 7179 TO 7184 INCL.
3	"	"	"	JULY 26, 1905	D.B. 126 P.445 AUG. 3, 1905		GUARDIAN OF JOHN CASEY
4	CALEB B. AND HENRY K. WICK	"	"	SEPT. 26, 1906	D.B. 135 P.376 OCT. 20, 1906		
5	DANIEL AND MARY KENVIN	"	"	FEB. 16, 1906	D.B. 119 P.479 FEB. 19, 1906		5FX33' OF LOT 7096
6	ANDY AND LIZZIE ZULABY	"	"	FEB. 16, 1906	D.B. 119 P.452 FEB. 23, 1906		5'X (90'+10') LOTS 7099-82
7	THOMAS P. AND BERTHA M. GOLDEN	"	"	FEB. 17, 1906	D.B. 119 P.431 MAR. 2, 1906		5'X (90'+10') LOTS 7086-87
8	THE MILES-MURPHY CO.	"	"	FEB. 23, 1906	D.B. 119 P.435 MAR. 2, 1906		5'X 80' OF LOT 7088
9	KATE AND HENRY KLEIN	"	"	FEB. 17, 1906	D.B. 120 P.143 MAR. 3, 1906		5'X (100'+20') LOTS 7090-91
10	OALA D. AND MARY A WILLIAMS	"	"	APR. 8, 1906	D.B. 121 P.216 APR. 21, 1906		5'X 90' OF LOT 7090
11	MARY E. AND EDWARD L. WONER	"	"	FEB. 16, 1906	D.B. 119 P.460 FEB. 27, 1906		5'X (30'+8') LOTS 7091-92
11	BRIDGET SIMPLE	"	"	FEB. 17, 1906	D.B. 119 P.436 MAR. 2, 1906		5'X 80' OF LOT 7093
12	CALEB B. AND HENRY K. WICK	J.H. RUHLMAN	"	APR. 8, 1906	D.B. 117 P.287 JUNE 11, 1906		5'X 80' OF LOT 7094
13	THOMAS AND MARY ROWNEY JR.	Y. & S. RY.	"	FEB. 16, 1906	D.B. 119 P.477 FEB. 18, 1906		5'X 82.92' LOT 3823
13	" " " "	" "	"	APR. 11, 1906	D.B. 125 P.378 JUNE 11, 1906		QUIT CLAIM
14	" " " "	" "	"	FEB. 16, 1906	D.B. 119 P.418 FEB. 27, 1906		5'X 60.3' LOT 7106
15	CALEB B. AND HENRY K. WICK	J.H. RUHLMAN	"	APR. 8, 1906	D.B. 117 P.287 JUNE 11, 1906		
	JOHN STAMBAUGH	YOUNGSTOWN & SOUTHERN RY. CO.	"	NOV. 2, 1914	D.B. 187 P.693 NOV. 3, 1914		PART OF No. 18
16	JOSEPH H. AND HARRIET CHATTIN	Y. & S. RY	"	FEB. 17, 1906	D.B. 119 P.454 MAR. 2, 1906		5'X 40' OF LOT 7111
17	OTTO AND LOUISE BECK	"	"	FEB. 16, 1906	D.B. 119 P.431 MAR. 2, 1906		5'X 80 OF LOT 7118
18	ANNIE AND LEWIS PROTHEROE	"	"	FEB. 17, 1906	D.B. 119 P.433 MAR. 2, 1906		5'X 30' OF LOT 7115
19	ANDREW M. AND KATIE SLUPE	"	"	FEB. 17, 1906	D.B. 119 P.437 MAR. 2, 1906		5'X 80' OF LOT 7116
20	ELLEN, JOHN AND JOHN J. HENRY	"	"	FEB. 23, 1906	D.B. 119 P.421 FEB. 27, 1906		15'X 90 OF LOT 7117
21	HENRY K. AND MELLICENT WICK	JOHN STAMBAUGH	"	SEPT. 23, 1916	D.B. 132 P.478 OCT. 17, 1916		
	JOHN STAMBAUGH	YOUNGSTOWN & SOUTHERN RAILWAY CO.	"	NOV. 8, 1916	D.B. 187 P.693 NOV. 9, 1916		PART OF No. 21
	J.W. BLACKBURN (RECEIVER PLAT 30)	" " "	"	SEPT. 19, 1916	D.B. 210 P.607 OCT. 20, 1916		PART OF No. 21

* SOLD BY JOHN H. RUHLMAN, TRUSTEE TO JOHN STAMBAUGH, TRUSTEE ON JUNE 7, 1905, D.B. 125, P.565 AND BY JOHN STAMBAUGH, TRUSTEE TO YOUNGSTOWN & SOUTHERN RAILWAY ON APRIL 5, 1916 D.B. 209 P. 165.

○ SOLD BY JOHN STAMBAUGH, TRUSTEE TO YOUNGSTOWN & SOUTHERN RAILWAY ON APRIL 5, 1916 D.B. 209 P. 165.

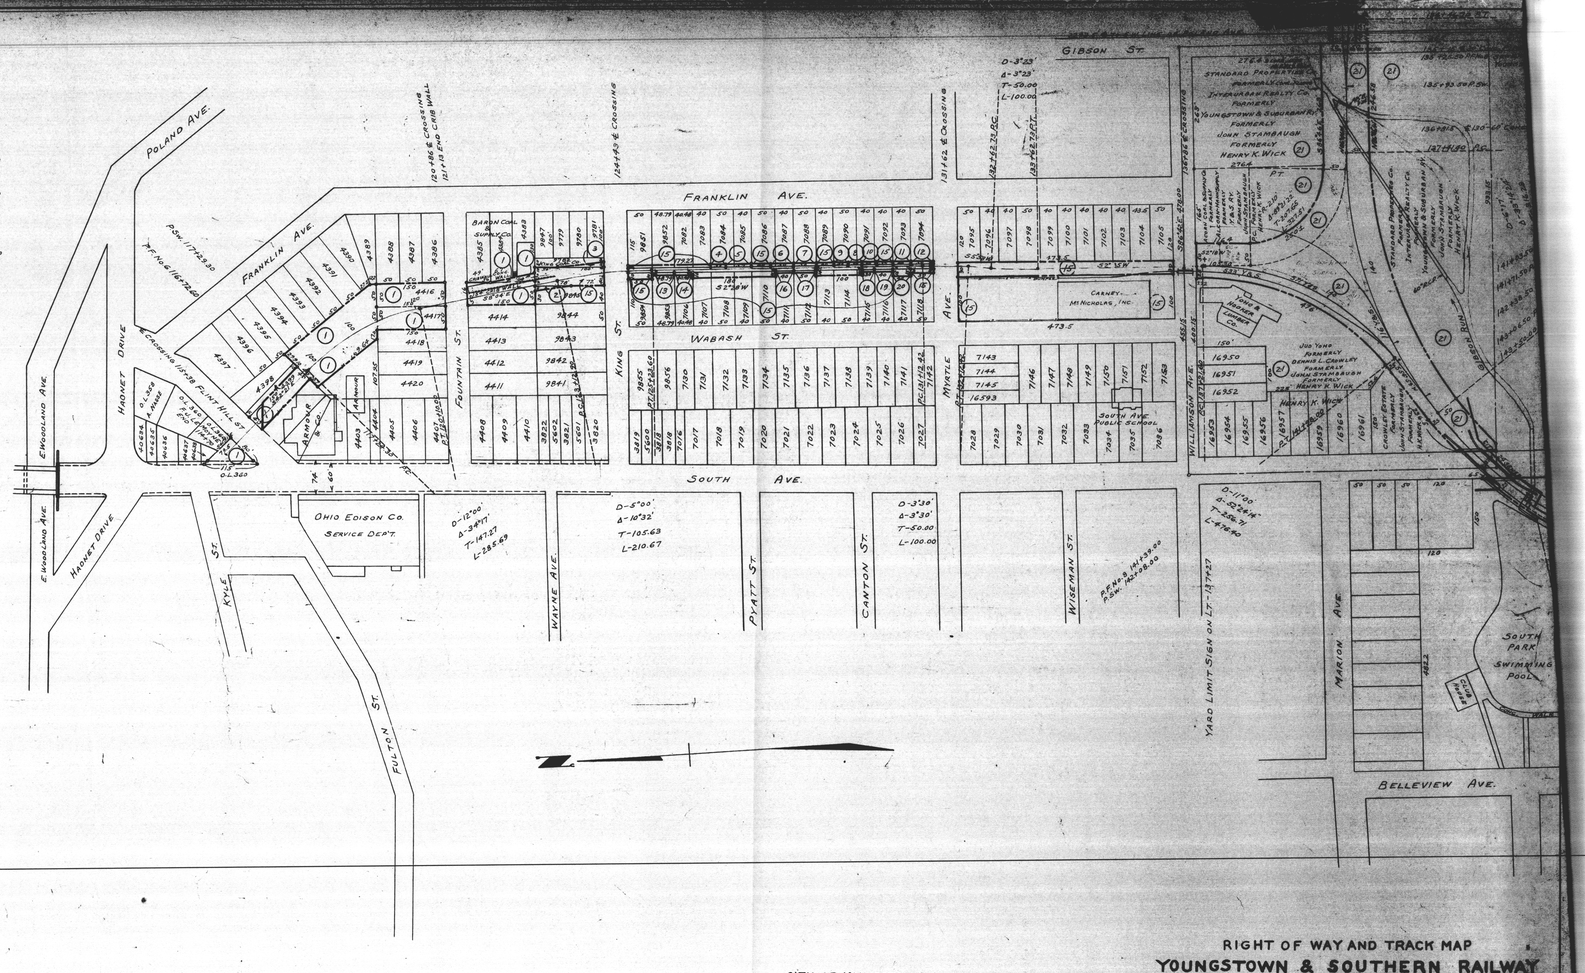
POLAND AVE.
FRANKLIN AVE.
GIBSON ST.
WABASH ST.
SOUTH AVE.
HAGUET DRIVE
EWOODLAND AVE
FOUNTAIN ST.
KING ST.
WAYNE AVE.
PYATT ST.
CANTON ST.
WISEMAN ST.
MARION AVE.
FULTON ST.
WILLIAMSON AVE.
MYRTLE AVE.
BELLEVIEW AVE.
OHIO EDISON CO. SERVICE DEPT.
SOUTH PARK SWIMMING POOL
SOUTH AVE PUBLIC SCHOOL
CARNEY - MT NICHOLAS, INC.
YARD LIMIT SIGN ON LT. 1+77.27
P.S.M. 1+77.27
P.S.M. 1+38.80
P.S.M. 1+29.80
P.S.M. 1+77.27
P.S.M. 1+38.80
P.S.M. 1+29.80
120+86 E CROSSING
121+19 END CUR WELL
134+43 E CROSSING
131+62 E CROSSING
132+62 E CROSSING
P.S.M. 1+77.27
P.S.M. 1+38.80
P.S.M. 1+29.80
D-3°23'
Δ-3°23'
T-50.00
L-100.00
D-5°00'
Δ-34°17'
T-147.27
L-288.69
D-5°00'
Δ-10°32'
T-105.63
L-210.67
D-3°30'
Δ-3°30'
T-50.00
L-100.00
D-11°00'
Δ-52°44'
T-50.71
L-92.40
STANDARD PROPERTIES INCORPORATED, SUCCESSOR BY MERGER TO YOUNGSTOWN & SOUTHERN RY. CO. FORMERLY YOUNGSTOWN & SUBURBAN RY. FORMERLY JOHN STAMBAUGH FORMERLY HENRY K. WICK
JOHN YUNK FORMERLY DENNIS L. CROWLEY FORMERLY JOHN STAMBAUGH FORMERLY HENRY K. WICK
HENRY K. WICK
CHARLES ESTATE FORMERLY JOHN STAMBAUGH FORMERLY HENRY K. WICK
JOHN YUNK
PT.
PT.
PT.