NUMBER	GRANTOR	GRANTEE	INSTRUMENT	DATE	RECORD	CUSTODIAN NUMBER	REMARKS
31	JOHN AND CATHERINE GELTCH	Y.&S.RY.	DEED	JAN. 15, 1916	D.B. 196 P. 429 MAR. 23, 1916		
32	IDA E. OSBORN	" " " "	"	JULY 19, 1904	D.B. 122 P. 227 AUG. 8, 1904		
33	ANDREW AND LOUISA SCHMIDT	J.H. RUHLMAN	"	JULY 2, 1903	D.B. 116 P. 359 JULY 20, 1903		
34	ANDREW AND LOUISA SCHMIDT	J.H. RUHLMAN	"	JULY 2, 1903	D.B. 116 P. 360 JULY 20, 1903		SOLD - SEE NEXT LINE
34	J.W. BLACKBURN (RECEIVER FOR YDS.)	YOUNGSTOWN & SOUTHERN RAILWAY CO.	"	SEPT. 18, 1916	D.B. 210 P. 607 OCT. 20, 1916		ALL OF NO. 34
35	LUCIUS E. AND MARY I. COCHRAN	Y.&S.RY.	"	JULY 22, 1904	D.B. 122 P. 229 AUG. 8, 1904		
36	JEROME F. AND MARY E. HILL	" " " "	"	JUNE 29, 1903	D.B. 113 P. 132 OCT. 20, 1903		TWO PARCELS
37	WILLIAM AND LOIS KREPS	" " " "	"	MAY 16, 1916	D.B. 217 P. 31 JUNE 16, 1916		
38	WILLIAM R. AND AGNES DAVIS	" " " "	"	JUNE 16, 1916	D.B. 215 P. 67 JULY 3, 1906		
39	ROSE B. HILL ET AL.	" " " "	"	MAR. 14, 1916	D.B. 203 P. 571 MAR. 29, 1916		
40	HENRY W. DAVIS	" " " "	"	AUG. 10, 1910	D.B. 160 P. 157 AUG. 16, 1910		
37A	Y.&S.RWY.	CITY OF YGN.	EASEMENT	JUNE 19, 1964			16'x40' FOR 21" SEWER

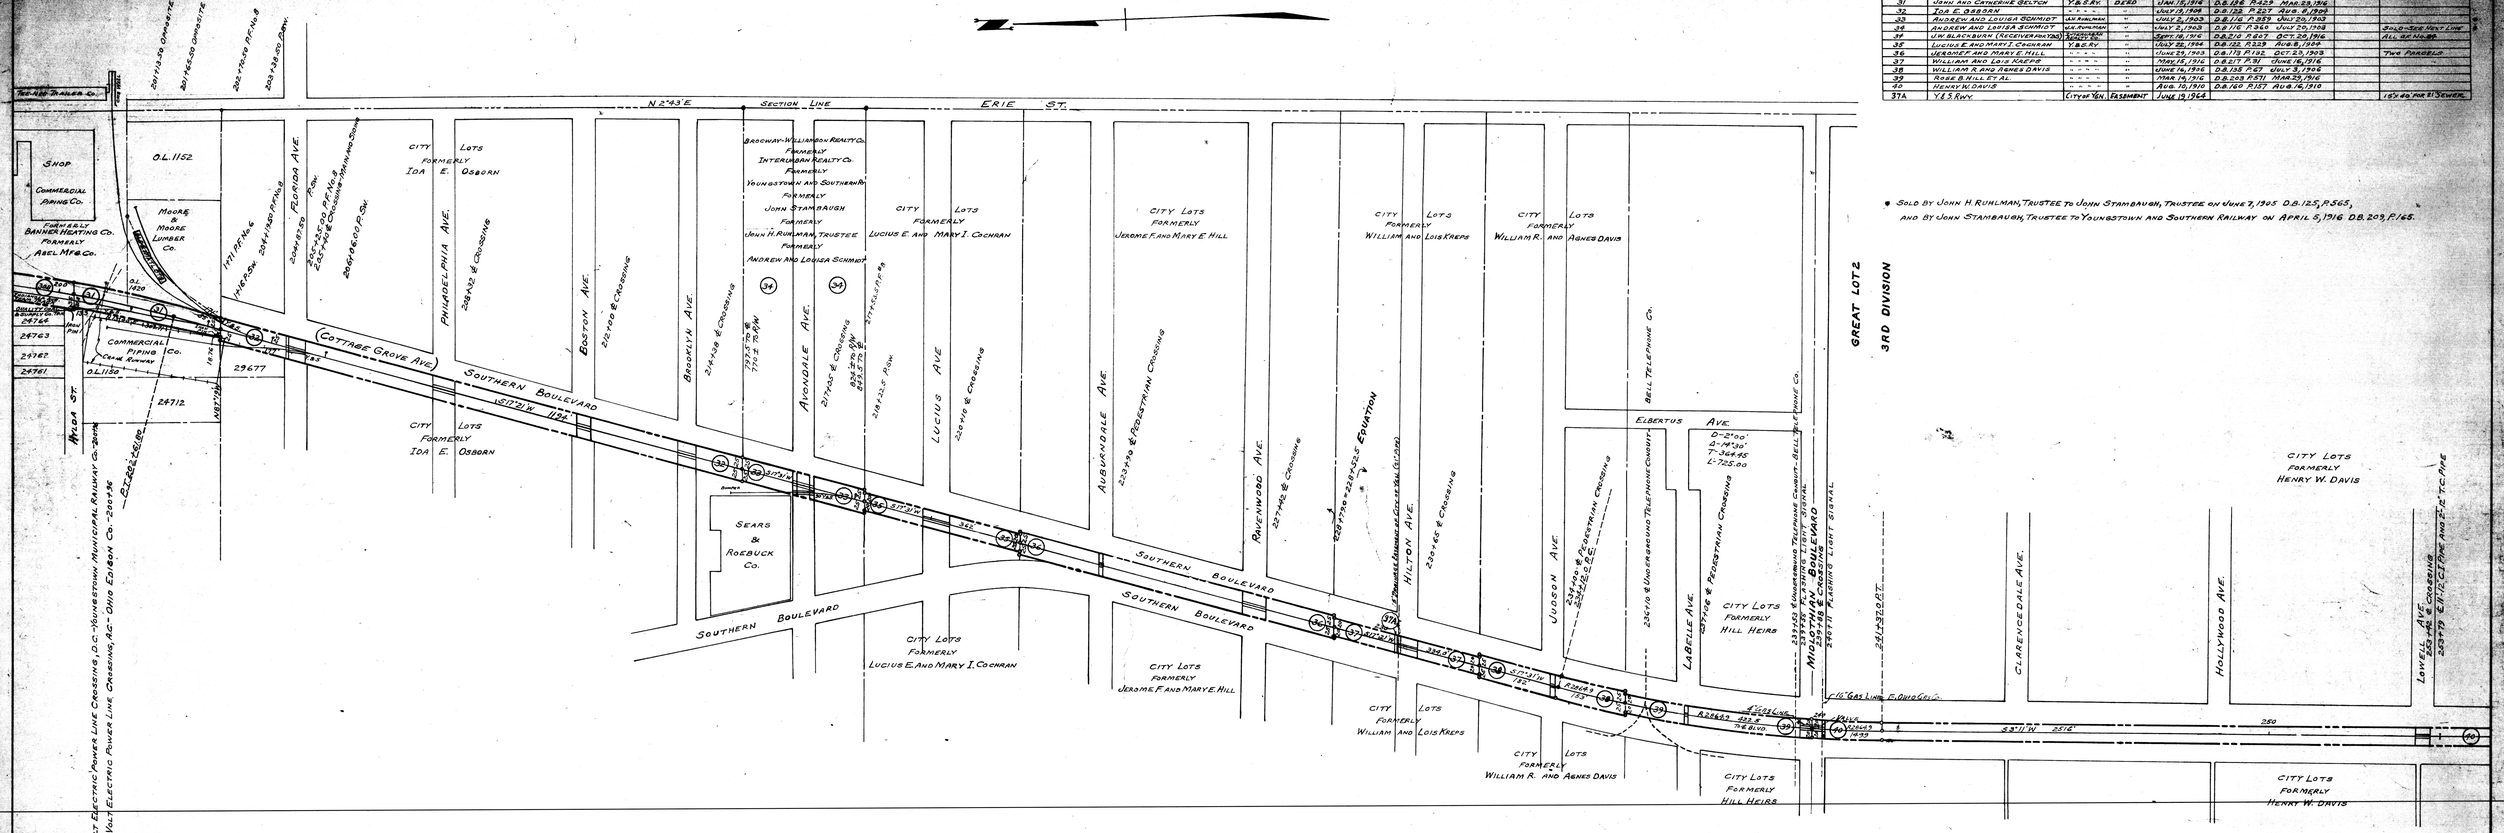

• SOLD BY JOHN H. RUHLMAN, TRUSTEE TO JOHN STAMBAUGH, TRUSTEE ON JUNE 7, 1905 D.B. 125, P. 565, AND BY JOHN STAMBAUGH, TRUSTEE TO YOUNGSTOWN AND SOUTHERN RAILWAY ON APRIL 5, 1916 D.B. 209, P. 165.

CITY OF YOUNGSTOWN
MAHONING COUNTY

RIGHT OF WAY AND TRACK MAP
YOUNGSTOWN & SOUTHERN RAILWAY
STATION 200+00 TO STATION 253+42
SCALE - 1 IN = 100 FT. DEC. 31, 1944
REVISED DEC. 31, 1955
REVISED DEC. 31, 1956

V5 OHIO 3