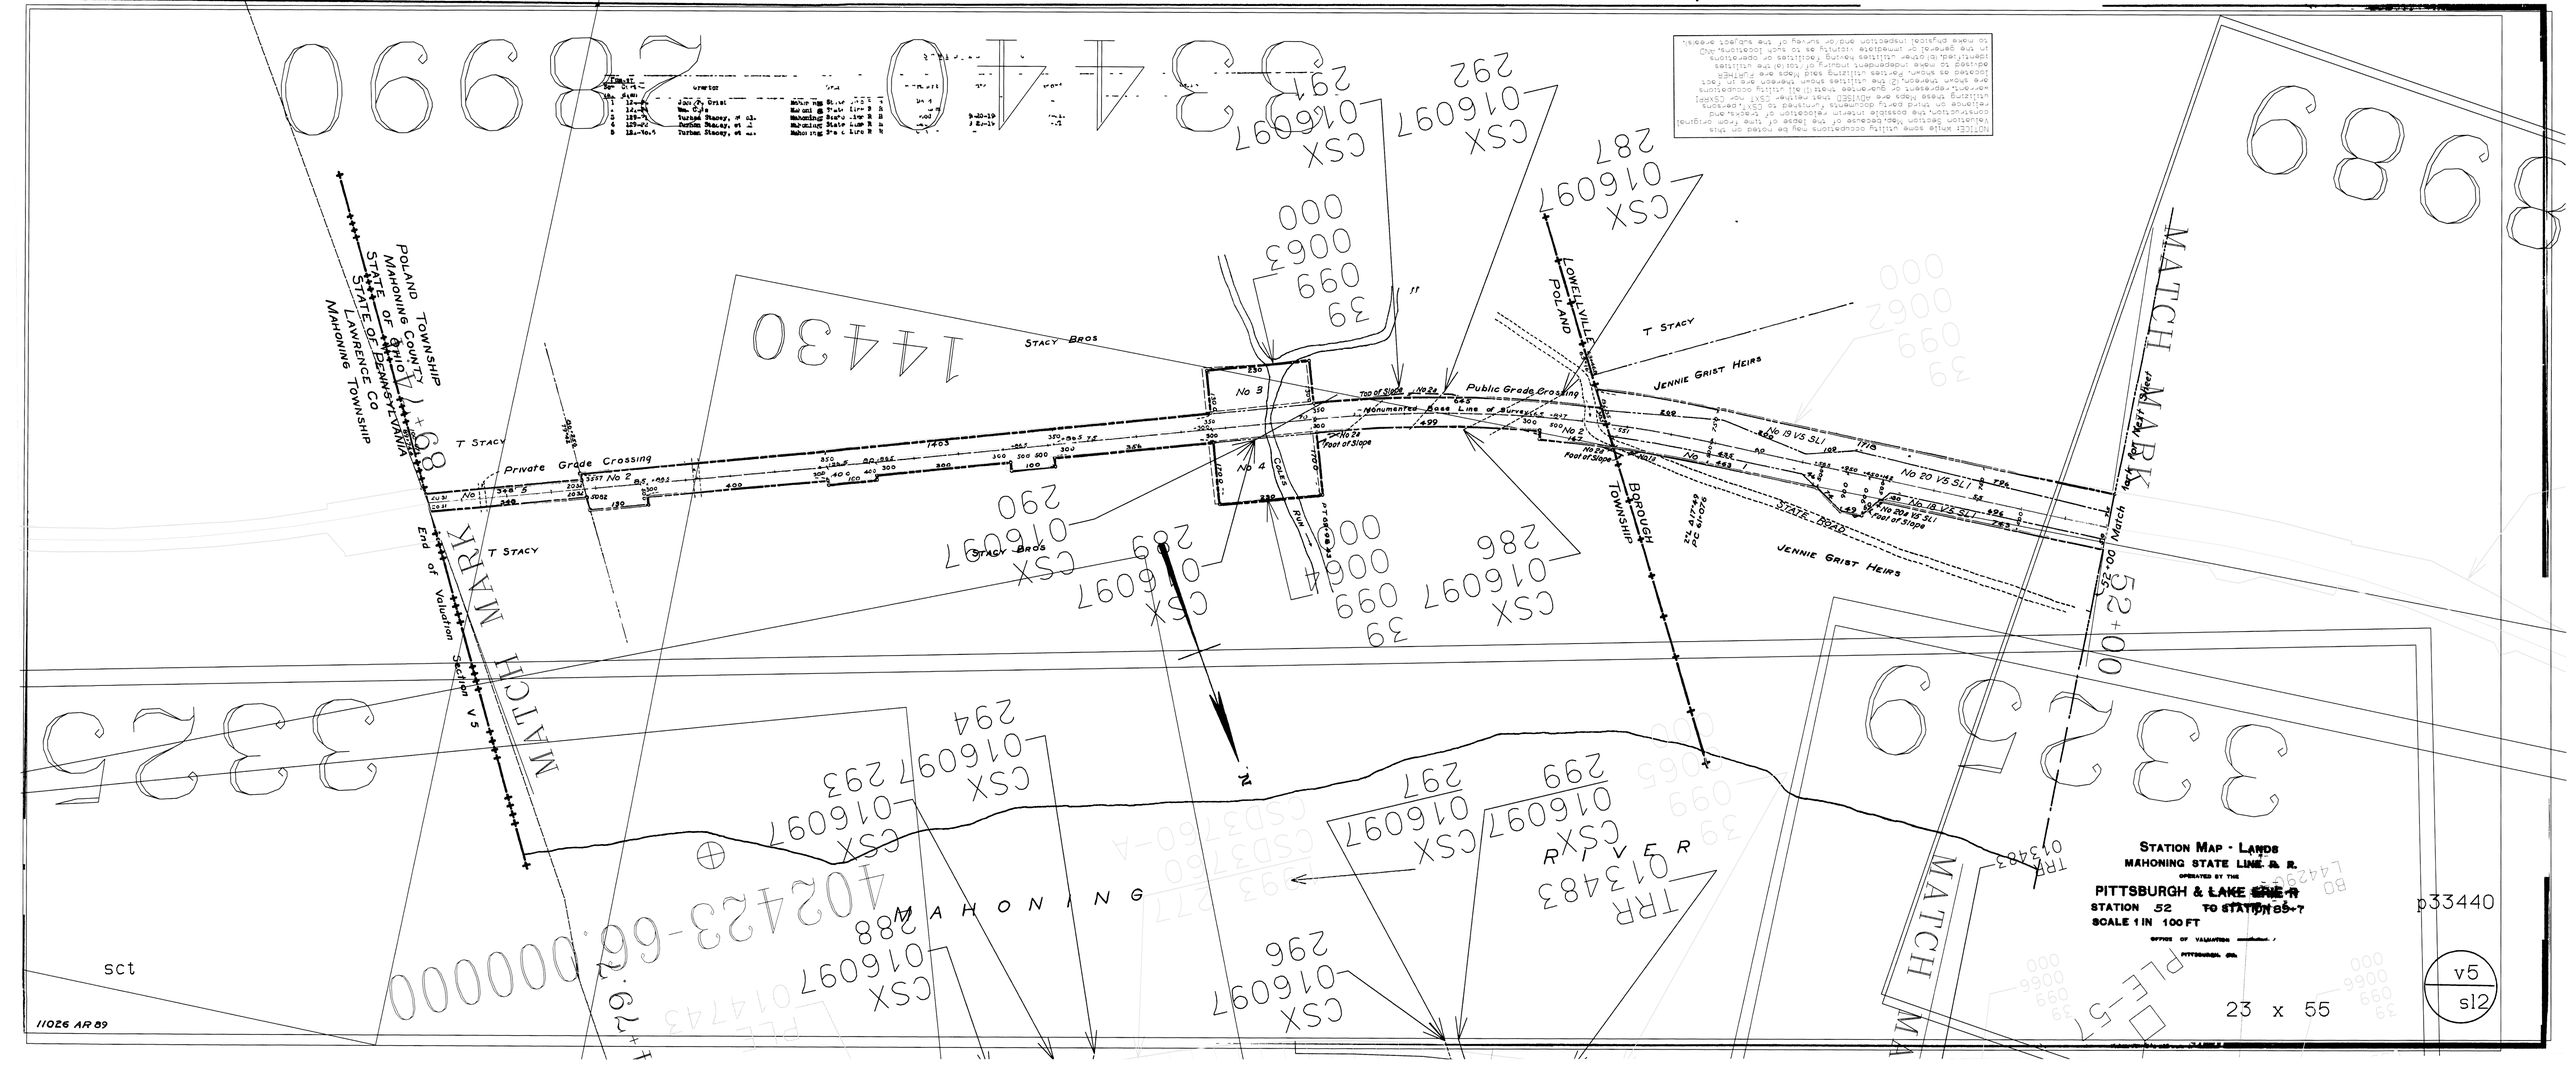

STATION MAP - LANDS
MAHONING STATE LINE R. R.
OPERATED BY THE
PITTSBURGH & LAKE ERIE R
STATION 52 TO STATION 85+7
SCALE 1 IN 100 FT
OFFICE OF VALUATION
PITTSBURGH, PA.
23 x 55
v5
sl2
p33440
11026 AR 89
MATCH MARK
MATCH MARK
MATCH MARK
52+00 Match Mark Next Sheet
POLAND TOWNSHIP
MAHONING COUNTY
STATE OF OHIO
STATE OF PENNSYLVANIA
LAWRENCE CO
MAHONING TOWNSHIP
End of Valuation Section V5
STACY BROS
T STACY
Private Grade Crossing
Public Grade Crossing
Monumented Base Line of Surveys
LOWELLVILLE
POLAND
BOROUGH TOWNSHIP
JENNIE GRIST HEIRS
STATE ROAD
MAHONING RIVER
14430
3325
3359
8989
402423-66.000000
CSX 016097 291
CSX 016097 292
CSX 016097 287
CSX 016097 290
CSX 016097 289
CSX 016097 286
CSX 016097 294
CSX 016097 293
CSX 016097 288
CSX 016097 296
CSX 016097 297
CSX 016097 299
TRR 013483
PLE-57