SCHEDULE OF PROPERTY

Number Sec-Quantor-ial	Grantor	Grantee	Instrument	Date	Record	Remarks
1	136	The Ohio & Penna. Bait Line R.R.	Mahoning State Line R. R.	Deed	12-22-1915	- -
2	119	T. W. Kennedy	Mahoning State Line R. R.	Deed	9-27-1894	83-109
3	118	Stepan Lozmo	Mahoning State Line R. R.	Deed	8-21-1894	83-92
4	119	Ohio Iron and Steel Co.	Mahoning State Line R. R.	Deed	11-12-1895	85-453
5	120	Harriet Sutton & Margaret Kelly	Mahoning State Line R. R.	Deed	7- -1894	81- 59
6	122	Benjamin Williams	Mahoning State Line R. R.	Deed	7-31-1895	83- 62
7	123	John Lozmz	Mahoning State Line R. R.	Deed	9-30-1894	81-470
8	121-(a)	John Lozmz	Mahoning State Line R. R.	Deed	7-31-1894	83- 64
9	121-P9	Wm. Thompson	Mahoning State Line R. R.	Condemn	- -	-
10	121-P7	John Reed	Mahoning State Line R. R.	Condemn	- -	-
11	121-P11	Nicholas Harner	Mahoning State Line R. R.	Condemn	- -	No. 20 -1894
12	121-P3	Peter Hoffman	Mahoning State Line R. R.	Condemn	- -	-
13	121-P1	John Grist	Mahoning State Line R. R.	Deed	- -	-
14	124-P1-(a)	John R. Grist	Mahoning State Line R. R.	Deed	- -	-
15	124-P2-(a)	John R. Grist	Mahoning State Line R. R.	Deed	- -	-
16	124-P2-(a)	John R. Grist	Mahoning State Line R. R.	Deed	- -	-
17	124-P2	John R. Grist	Mahoning State Line R. R.	Deed	- -	-
18	124-P3	John R. Grist	Mahoning State Line R. R.	Deed	- -	-
19	124-P5	John R. Grist	Mahoning State Line R. R.	Condemn	- -	-
20	121-P4.2	Jennie Grist	Mahoning State Line R. R.	Deed	12-15-1938	474 449
21	182	Sharon Steel Corp.	Mahoning State Line R. R.	Deed	9-23-1937	473 234
E2	180	P. & L. E. R.R.	Mahoning State Line R. R.	Deed	12- 7-1938	
1A	181	M. S. L. R. R.	Sharon Steel Corp.	Deed		

A portion of this parcel extends on V5-543.
A portion of this parcel extends on V5-542.
A portion of this parcel extends on V5-522.

Covers sale of portion of property shown under No 1 and all of No. 22.

State of Pennsylvania.
County of Allegheny.
I the undersigned officer of the Pittsburgh and Lake Erie Railroad do hereby certify that this is a correct map, in a series of two primary sheets and no supplemental sheets of said railroad from survey station 00-00 to survey station 89+14.4 Mahoning State Line Railroad, State of Ohio prepared from the records of said company.

Correct: W. H. Beelton
Chief Draftsman.

Valuation Engineer

Subscribed and sworn to before me, this 24 day of April 1917

Notary Public in and for the County of Allegheny, State of Pennsylvania.

My commission expires Jan. 19, 1917.

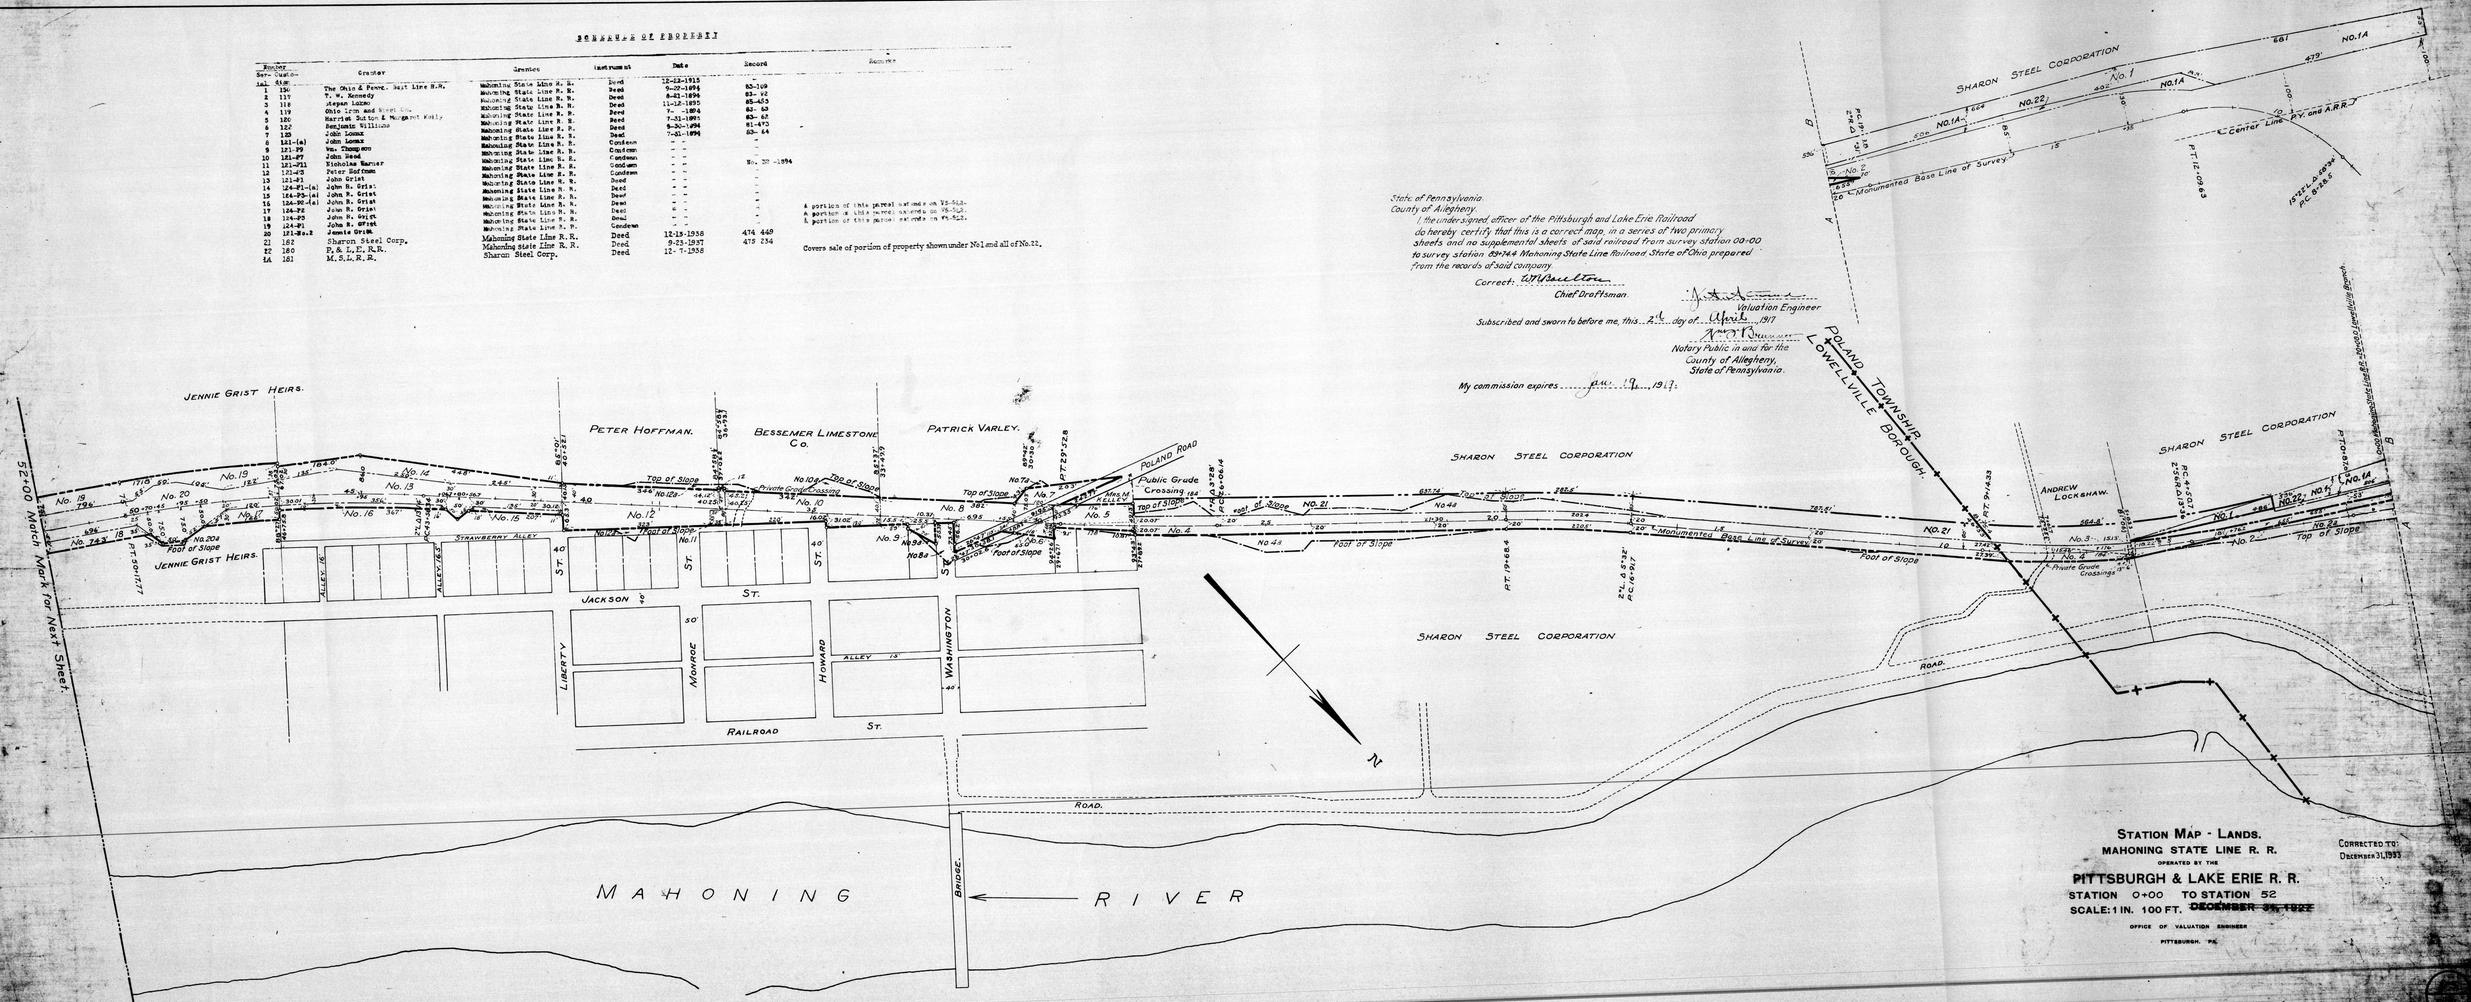

STATION MAP - LANDS.
MAHONING STATE LINE R. R.
OPERATED BY THE
PITTSBURGH & LAKE ERIE R. R.
STATION 0+00 TO STATION 52
SCALE: 1 IN. 100 FT. ~~DECEMBER 31, 1922~~
OFFICE OF VALUATION ENGINEER
PITTSBURGH, PA.

CORRECTED TO: DECEMBER 31, 1933