OWNER	VALUATION SUB SECTION	DIV.	SHEET NUMBER	REAL ESTATE REGION
310	8422	-	12	5

(S 2425 87.7 to 88.7)

MAHONING COUNTY, OHIO
ELLSWORTH TOWNSHIP
T. 1 N., R. 4 W.

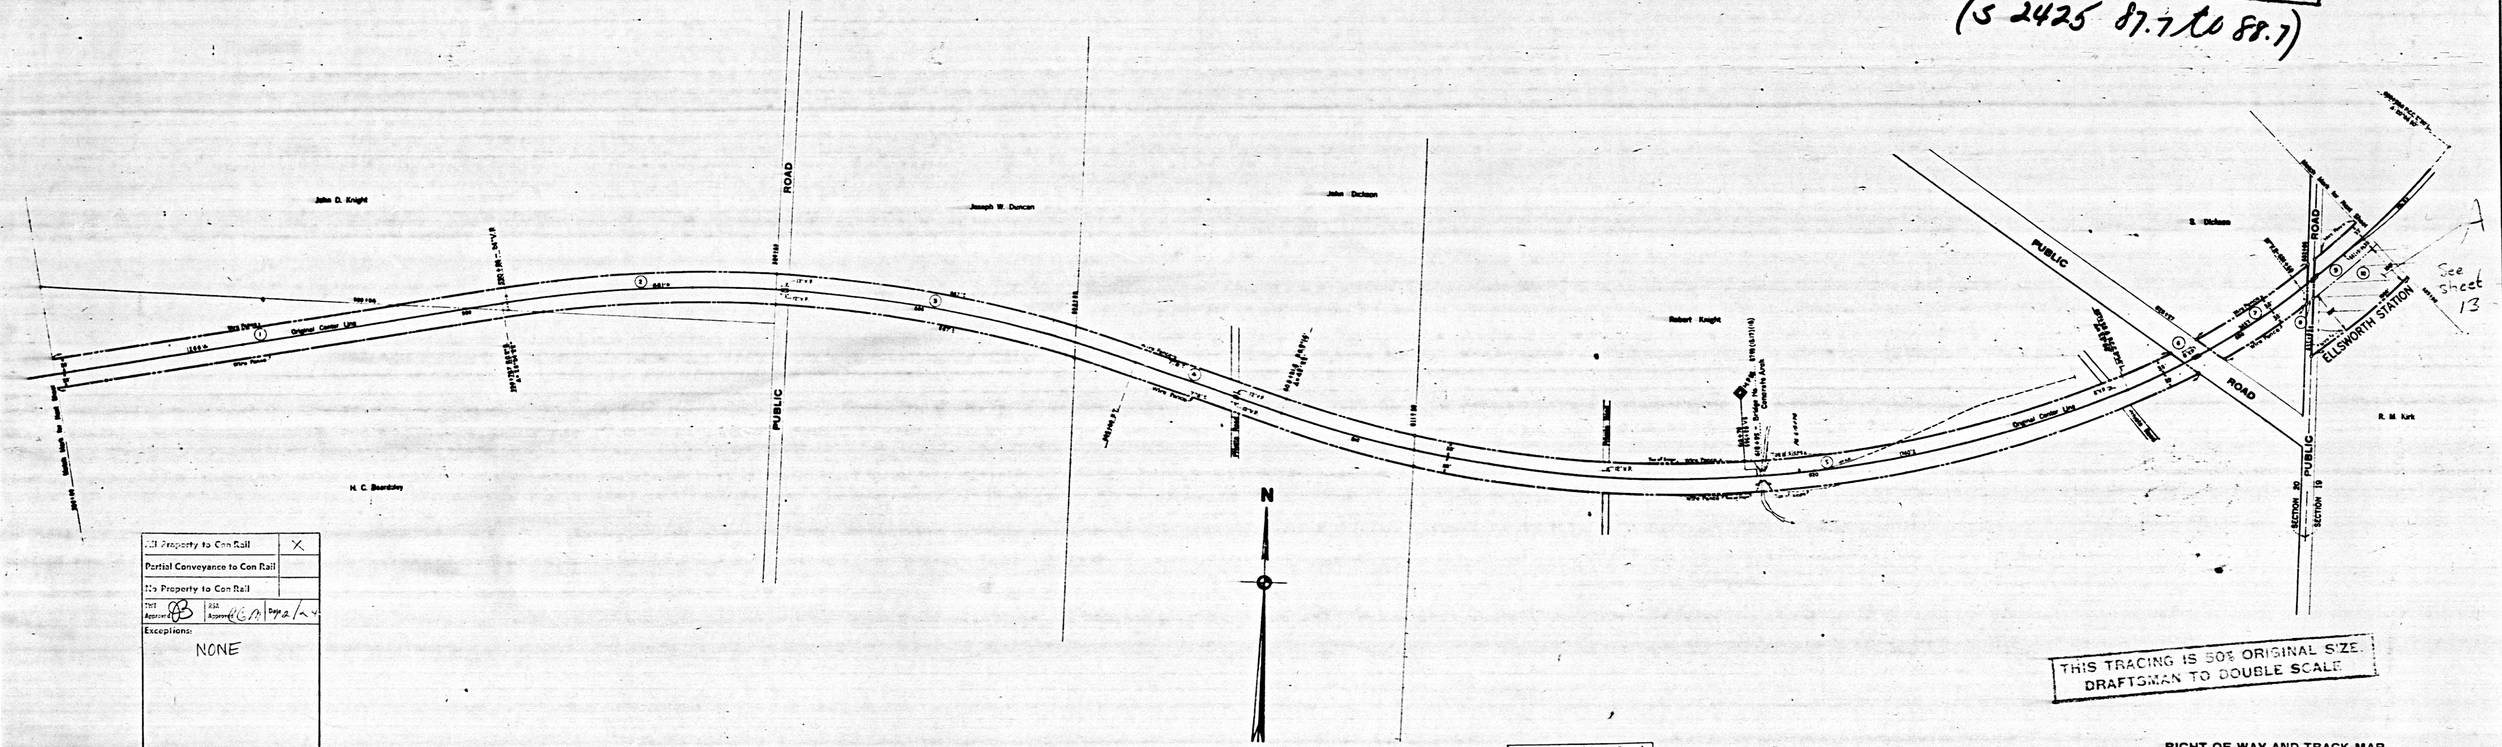

All Property to Con Rail	X
Partial Conveyance to Con Rail	
No Property to Con Rail	
TNT Approved	RSA Approved
Exceptions: NONE	
Area to Con Rail: 8.4 ± Ac	

THIS TRACING IS 50% ORIGINAL SIZE.
DRAFTSMAN TO DOUBLE SCALE

SCHEDULE OF SIDINGS AND CROSSOVERS

Sub-Track Number	Location	Class	Length R.R. Co.	Private	Total	Remarks
0	Ellsworth Township	0	630		630	

= 2.2 Ac = $660

Correct as of Dec. 31st, 1955	No Revision
Correct as of Dec. 31st, 1954	No Revision
Correct as of Dec. 31st, 1953	No Revision
Correct as of Dec. 31st, 1952	No Revision
Correct as of Dec. 31st, 1951	No Revision
Correct as of Dec. 31st, 1950	No Revision
Correct as of Dec. 31st, 1949	No Revision
Correct as of Dec. 31st, 1948	Map Revised
Correct as of Dec. 31st, 1947	No Revision
Correct as of Dec. 31st, 1946	No Revision
Correct as of Dec. 31st, 1945	No Revision
Correct as of Dec. 31st, 1944	No Revision
Correct as of Dec. 31st, 1943	No Revision

Correct as of Dec. 31st, 1942	No Revision
Correct as of Dec. 31st, 1941	No Revision
Correct as of Dec. 31st, 1940	No Revision
Correct as of Dec. 31st, 1939	No Revision
Correct as of Dec. 31st, 1938	No Revision
Correct as of Dec. 31st, 1937	No Revision
Correct as of Dec. 31st, 1936	No Revision
Correct as of Dec. 31st, 1935	No Revision
Correct as of Dec. 31st, 1934	Map Revised
Correct as of Dec. 31st, 1933	No Revisions
Correct as of Dec. 31st, 1932	No Revisions
Correct as of Dec. 31st, 1931	No Revisions
Correct as of Dec. 31st, 1930	No Revisions

Correct as of Dec 31st 1929	Map Revised
Correct as of Dec 31st 1928	Map Revised
Correct as of Dec 31st 1927	No Revision
Correct as of June 30th 1927	No Revision
Correct as of June 30th 1926	Map Revised
Correct as of June 30th 1925	No Revision
Correct as of June 30th 1924	Map Revised
Correct as of June 30th 1923	No Revision
Correct as of June 30th 1922	No Revision
Correct as of June 30th 1921	No Revision
Correct as of June 30th 1920	No Revision
Correct as of June 30th 1919	No Revision
Correct as of June 30th 1918	Map Revised
Correct as of June 30th 1917	No Revision

Sheet No. 12 V. 6 Ohio of Pittsburgh, Youngstown & Ashtabula Railway from Survey Station 580+80 to Survey Station 633+60.

Chief Draftsman

RIGHT OF WAY AND TRACK MAP
PITTSBURGH YOUNGSTOWN & ASHTABULA RY.
OPERATED BY THE
PENNSYLVANIA COMPANY
ERIE & ASHTABULA DIVISION - ALLIANCE BR.
STATION 580 + 80 TO STATION 633 + 60
SCALE: 1 IN. = 100 FT. JUNE 30, 1918
OFFICE OF VALUATION ENGINEER
PITTSBURGH, PA.
1" = 200'

V. 6
OHIO
12