MAHONING COUNTY, OHIO

JACKSON TOWNSHIP

T. 2 N., R. 4 W.

VALUATION SIZE	SHEET
CONTRACT 310	SECTION DIV. 8422 - NUMBER 18

REAL ESTATE REGION 5

(S 2425 81.7 to 82.7)

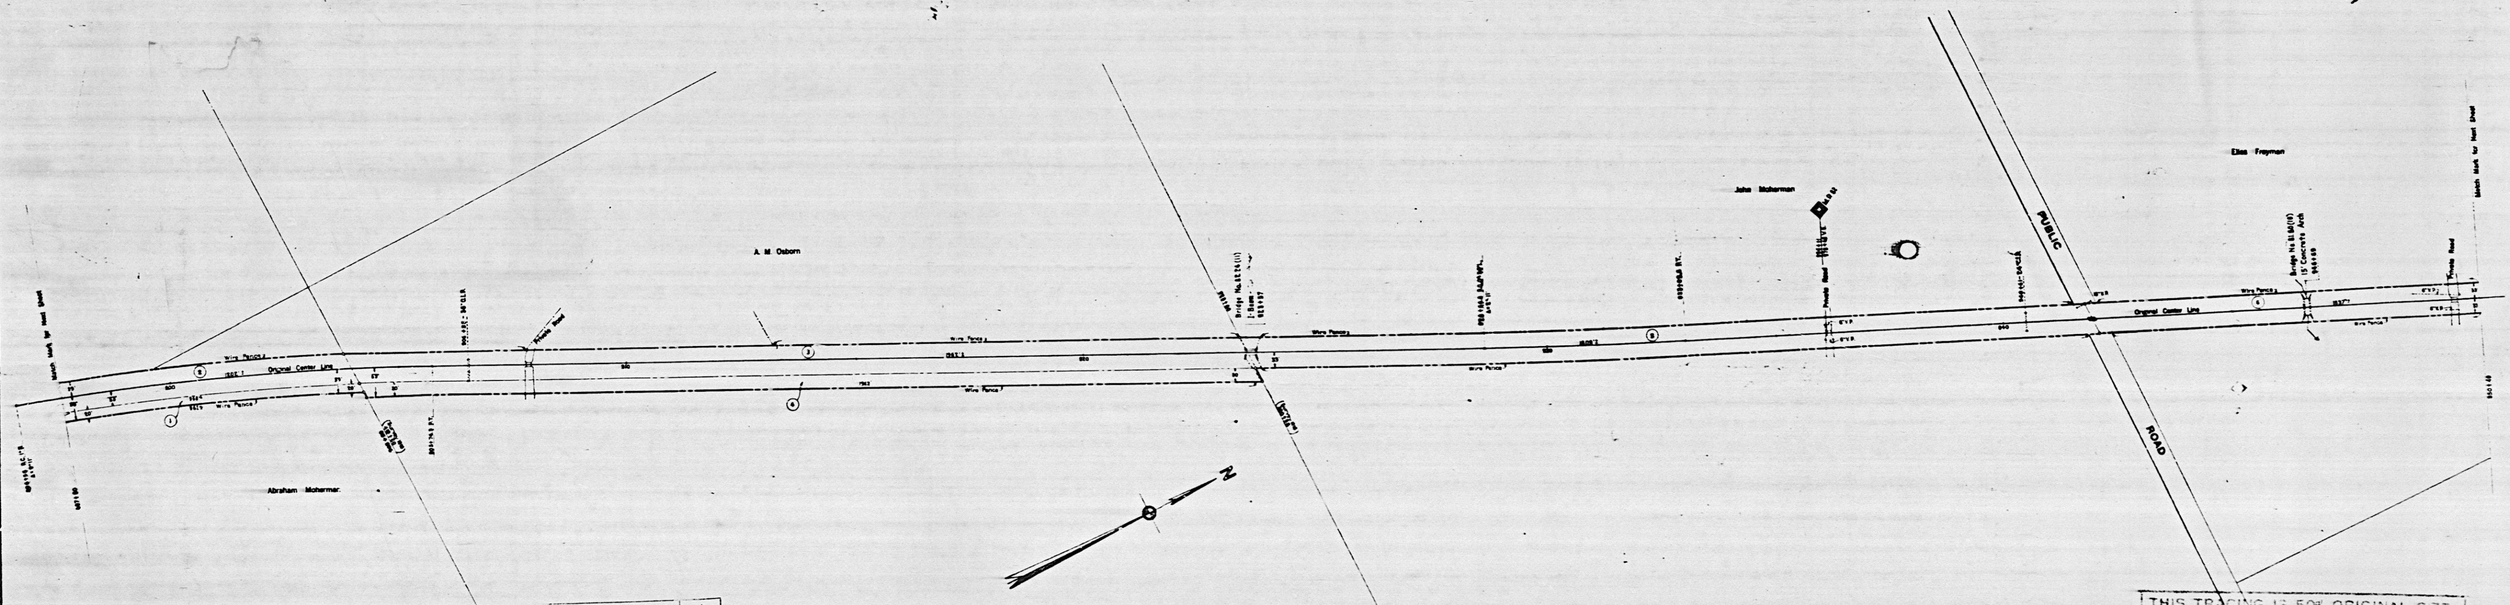

THIS TRACING IS 50% ORIGINAL SIZE.
DRAFTSMAN TO DOUBLE SCALE

All Property to Con Rail	X
Partial Conveyance to Con Rail	
No Property to Con Rail	

Tract Number 83 | Sub-Number 6/1 | 83/24

Exceptions:

NONE

Area to Con Rail: 9.6± Ac

SCHEDULE OF SIDINGS AND CROSSOVERS

Station Number	Location	Length	Distance Between Main Tracks	Turnouts	Total	Remarks
1	Station Tag	0				Station Tag No. 1
2		3				Crossover No. 2 to No. 1

RIGHT OF WAY AND TRACK MAP

PITTSBURGH YOUNGSTOWN & ASHTABULA RY.

OPERATED BY THE

PENNSYLVANIA COMPANY

ERIE & ASHTABULA DIVISION - ALLIANCE BR.

STATION 897 + 60 TO STATION 950 + 40

SCALE 1" = 200' JUNE 30, 1918

OFFICE OF VALUATION ENGINEER

PITTSBURGH, PA.

Chief Draftsman

V. 6 MAP 18

AH 27