(6 2445 ETAL Y. ST.)

VALUATION SUB SHEET
OWNER DISTRICT DIV. NUMBER
180 -- 2230 AND SLIDE

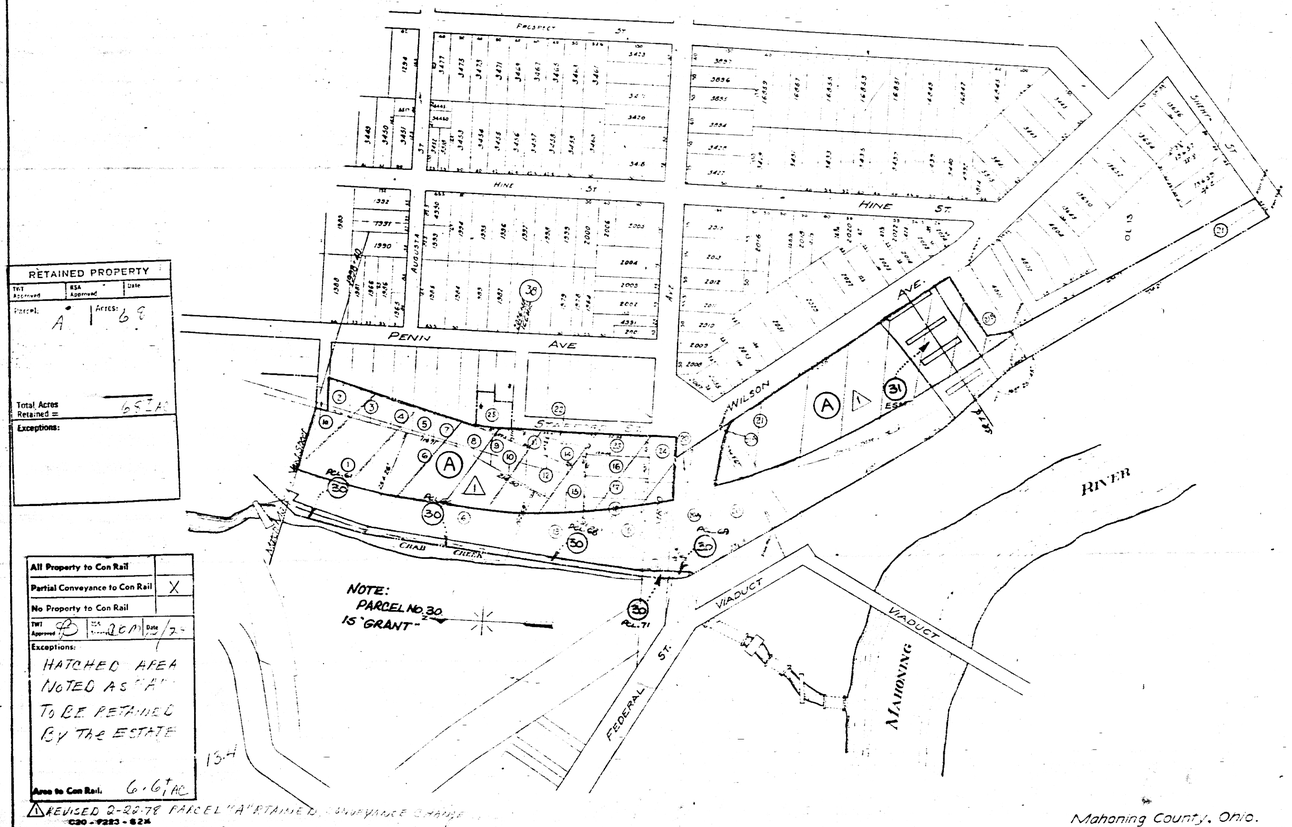

RETAINED PROPERTY

TNT Approved	RSA Approved	Date

Parcel: A | Area: 6.6±

Total Acres Retained = 6.6±

Exceptions:

All Property to Con Rail	
Partial Conveyance to Con Rail	X
No Property to Con Rail	

TNT Approved [signature] RSA Approved 2077 Date 9/2-

Exceptions:
HATCHED AREA NOTED AS "A" TO BE RETAINED BY THE ESTATE

Area to Con Rail 6.6± AC

13-A

⚠ REVISED 2-28-78 PARCEL "A" RETAINED BY GRANTOR CHANGE
C280 - 9283 - 824

V.7.P23 F4 MAP 2774 SLIDE

Mahoning County, Ohio.

THIS TRACING IS NOT ORIGINAL SIZE
DRAFTSMAN TO DOUBLE SCALE

STATION MAP - LANDS
THE MAHONING COAL RAILROAD
WEST OF BUFFALO
OPERATED BY
THE NEW YORK CENTRAL RAILROAD CO.
AS LESSEE
~~PHILADELPHIA DIVISION~~
YOUNGSTOWN BRANCH
YOUNGSTOWN, O.

FROM STA. TO STA.
SCALE 1 INCH = 200 FEET
ABOVE MEAN TIDE AT NEW YORK

1" = 200'

THIS MAP IS SUPPLEMENTAL SHEET NO. 5 TO THE DEPOSIT OF MAPS AND PROFILES OF THE LINES OF RAILROAD AND WATER LINES OWNED, LEASED, OPERATED OR CONTROLLED BY THE NEW YORK CENTRAL RAILROAD COMPANY, AND FILED WITH THE INTERSTATE COMMERCE COMMISSION, SECTION 1020, PAR. 3, PAR. 4, PAR. 5, PAR. 6, PAR. 7, PAR. 8, PAR. 9, PAR. 10, PAR. 11, PAR. 12, PAR. 13, PAR. 14, PAR. 15, PAR. 16, PAR. 17, PAR. 18, PAR. 19, PAR. 20, PAR. 21, PAR. 22, PAR.