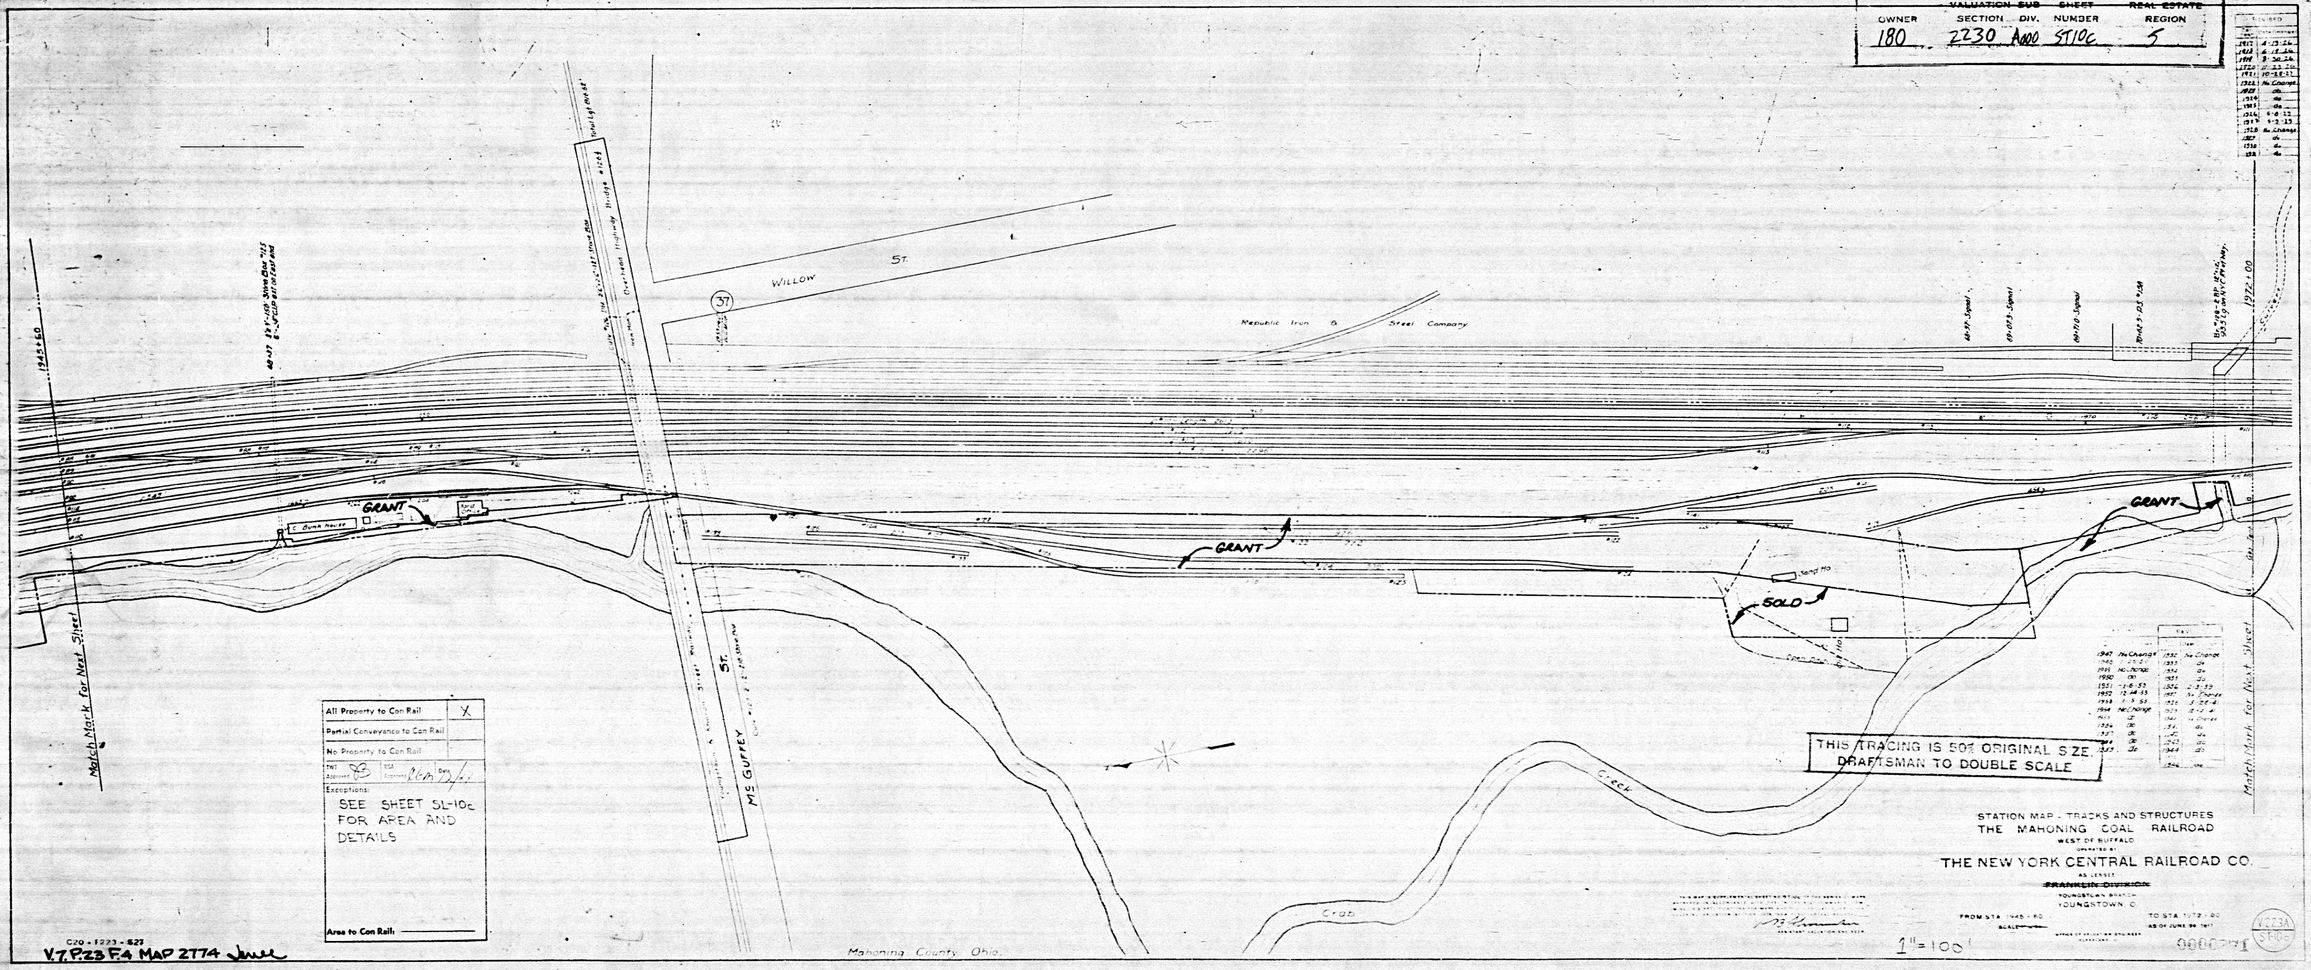

OWNER 180
VALUATION SECTION 2230
SUB DIV. A000
SHEET NUMBER ST10c
REAL ESTATE REGION 5
WILLOW ST.
Republic Iron & Steel Company
GRANT
GRANT
GRANT
SOLD
Match Mark for Next Sheet
Match Mark for Next Sheet
McGUFFEY ST.
Creek
Crab
Mahoning County Ohio
All Property to Con Rail X
Partial Conveyance to Con Rail
No Property to Con Rail
Exceptions:
SEE SHEET SL-10c FOR AREA AND DETAILS
Area to Con Rail:
THIS TRACING IS 50% ORIGINAL SIZE
DRAFTSMAN TO DOUBLE SCALE
STATION MAP - TRACKS AND STRUCTURES
THE MAHONING COAL RAILROAD
WEST OF BUFFALO
OPERATED BY
THE NEW YORK CENTRAL RAILROAD CO.
AS LESSEE
FRANKLIN DIVISION
YOUNGSTOWN BRANCH
YOUNGSTOWN, O.
FROM STA. 1945+60
TO STA. 1972+00
AS OF JUNE 30, 1917
1"=100'
C20-1223-527
V.7.P.23 F.4 MAP 2774