28

#5

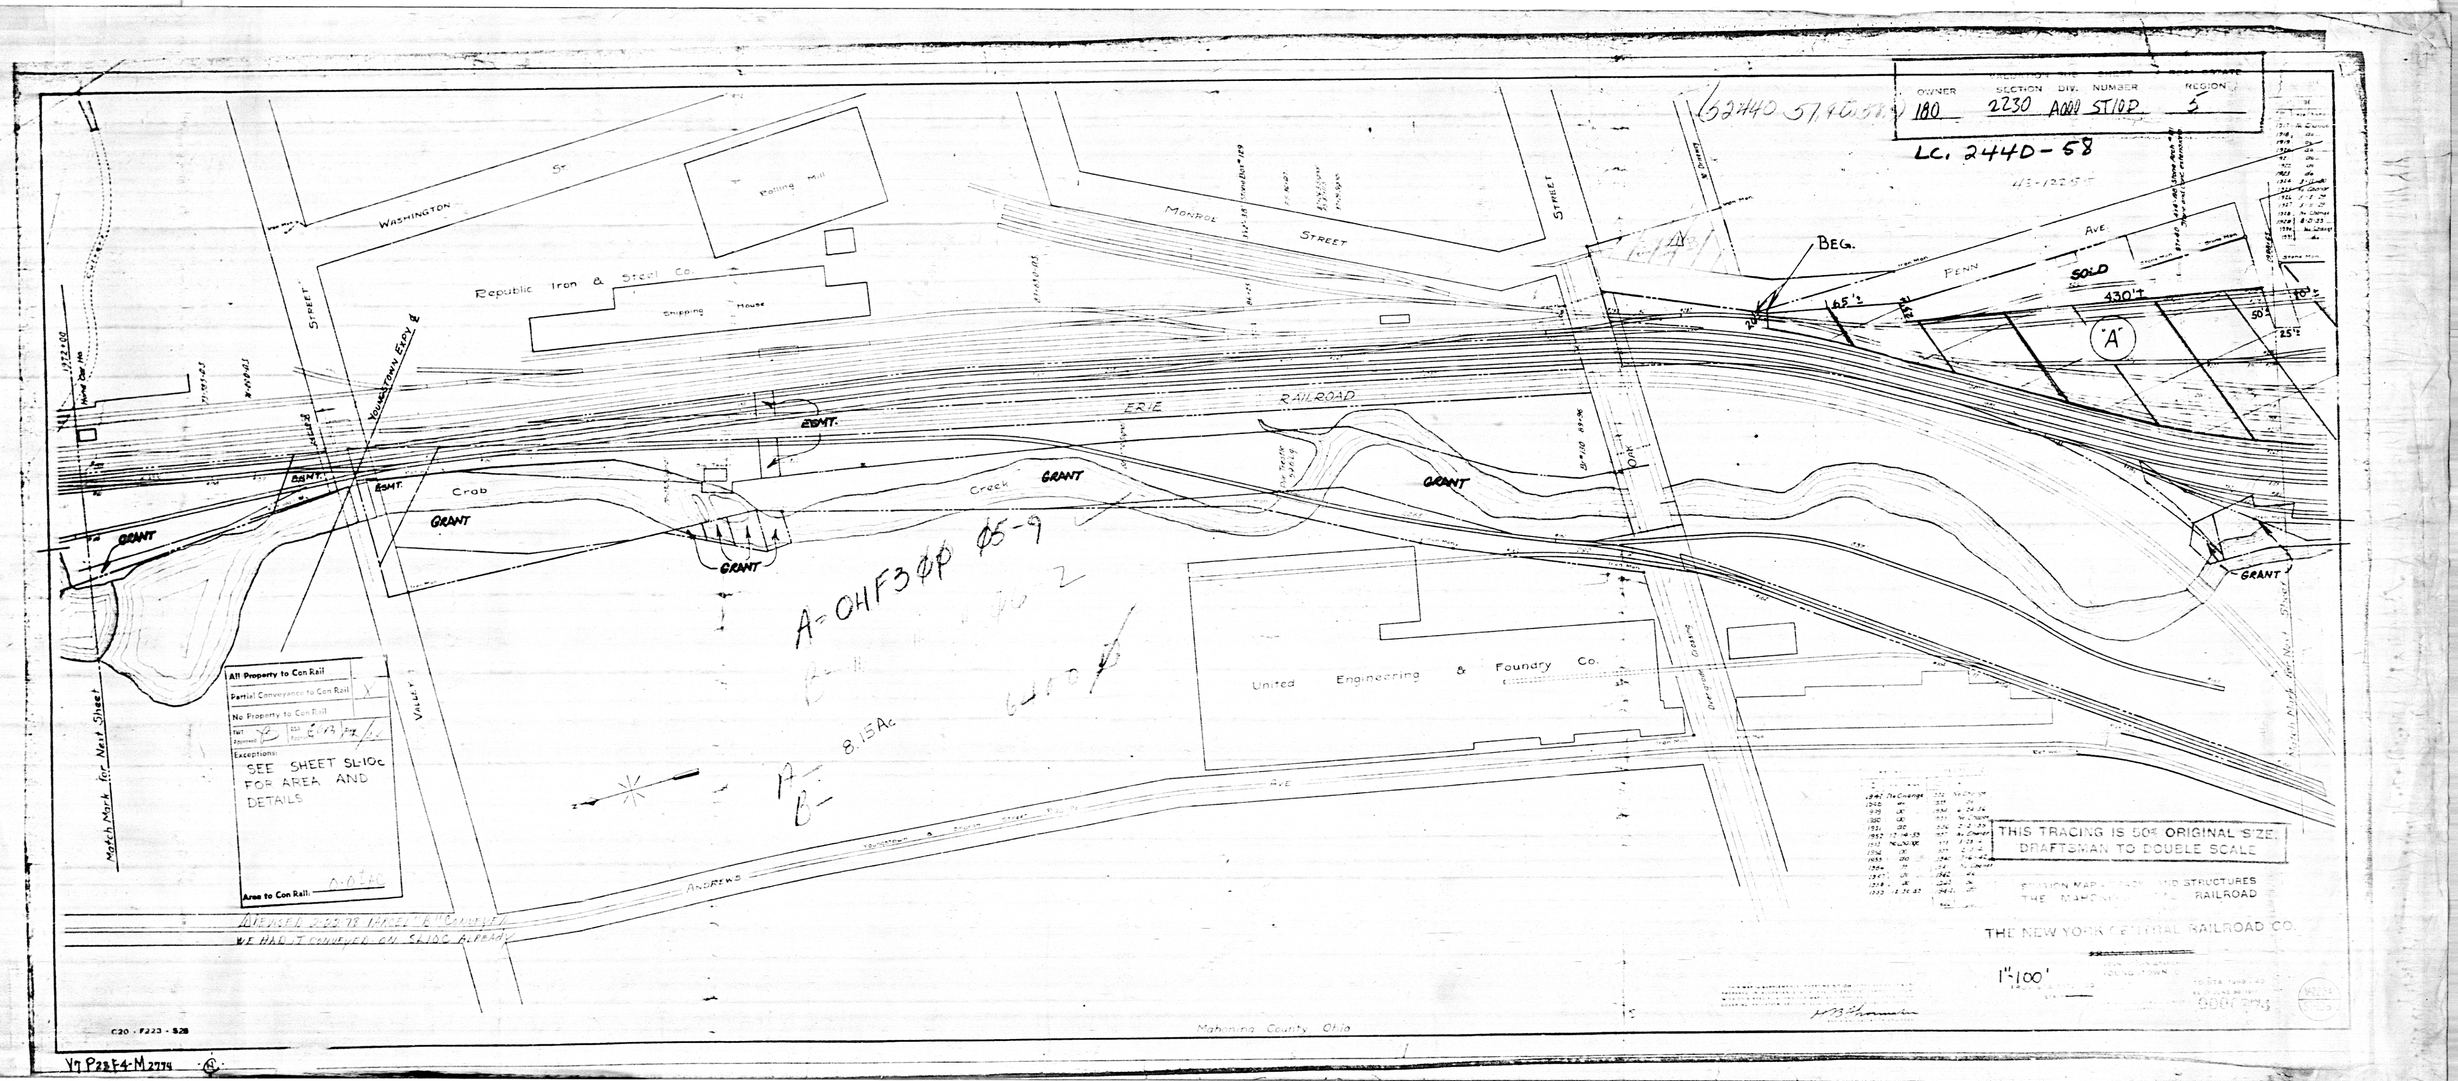

OWNER 180
SECTION 2230
DIV. A000
NUMBER ST10D
REGION 5
LC. 244D-58
Washington St.
Rolling Mill
Republic Iron & Steel Co.
Shipping House
Monroe Street
Street
Penn Ave.
Beg.
SOLD
430'±
"A"
Youngstown Expy ℄
Erie Railroad
Crab Creek
GRANT
ESMT.
A-OHF3ØØ Ø5-9
8.15Ac
United Engineering & Foundry Co.
Andrews Ave
Match Mark for Next Sheet
All Property to Con Rail
Partial Conveyance to Con Rail
No Property to Con Rail
Exceptions:
SEE SHEET SL-10c FOR AREA AND DETAILS
Area to Con Rail
THIS TRACING IS 50% ORIGINAL SIZE. DRAFTSMAN TO DOUBLE SCALE
THE NEW YORK CENTRAL RAILROAD CO.
1"=100'
Mahoning County, Ohio
C20 - F223 - S28
V7 P28F4-M2774