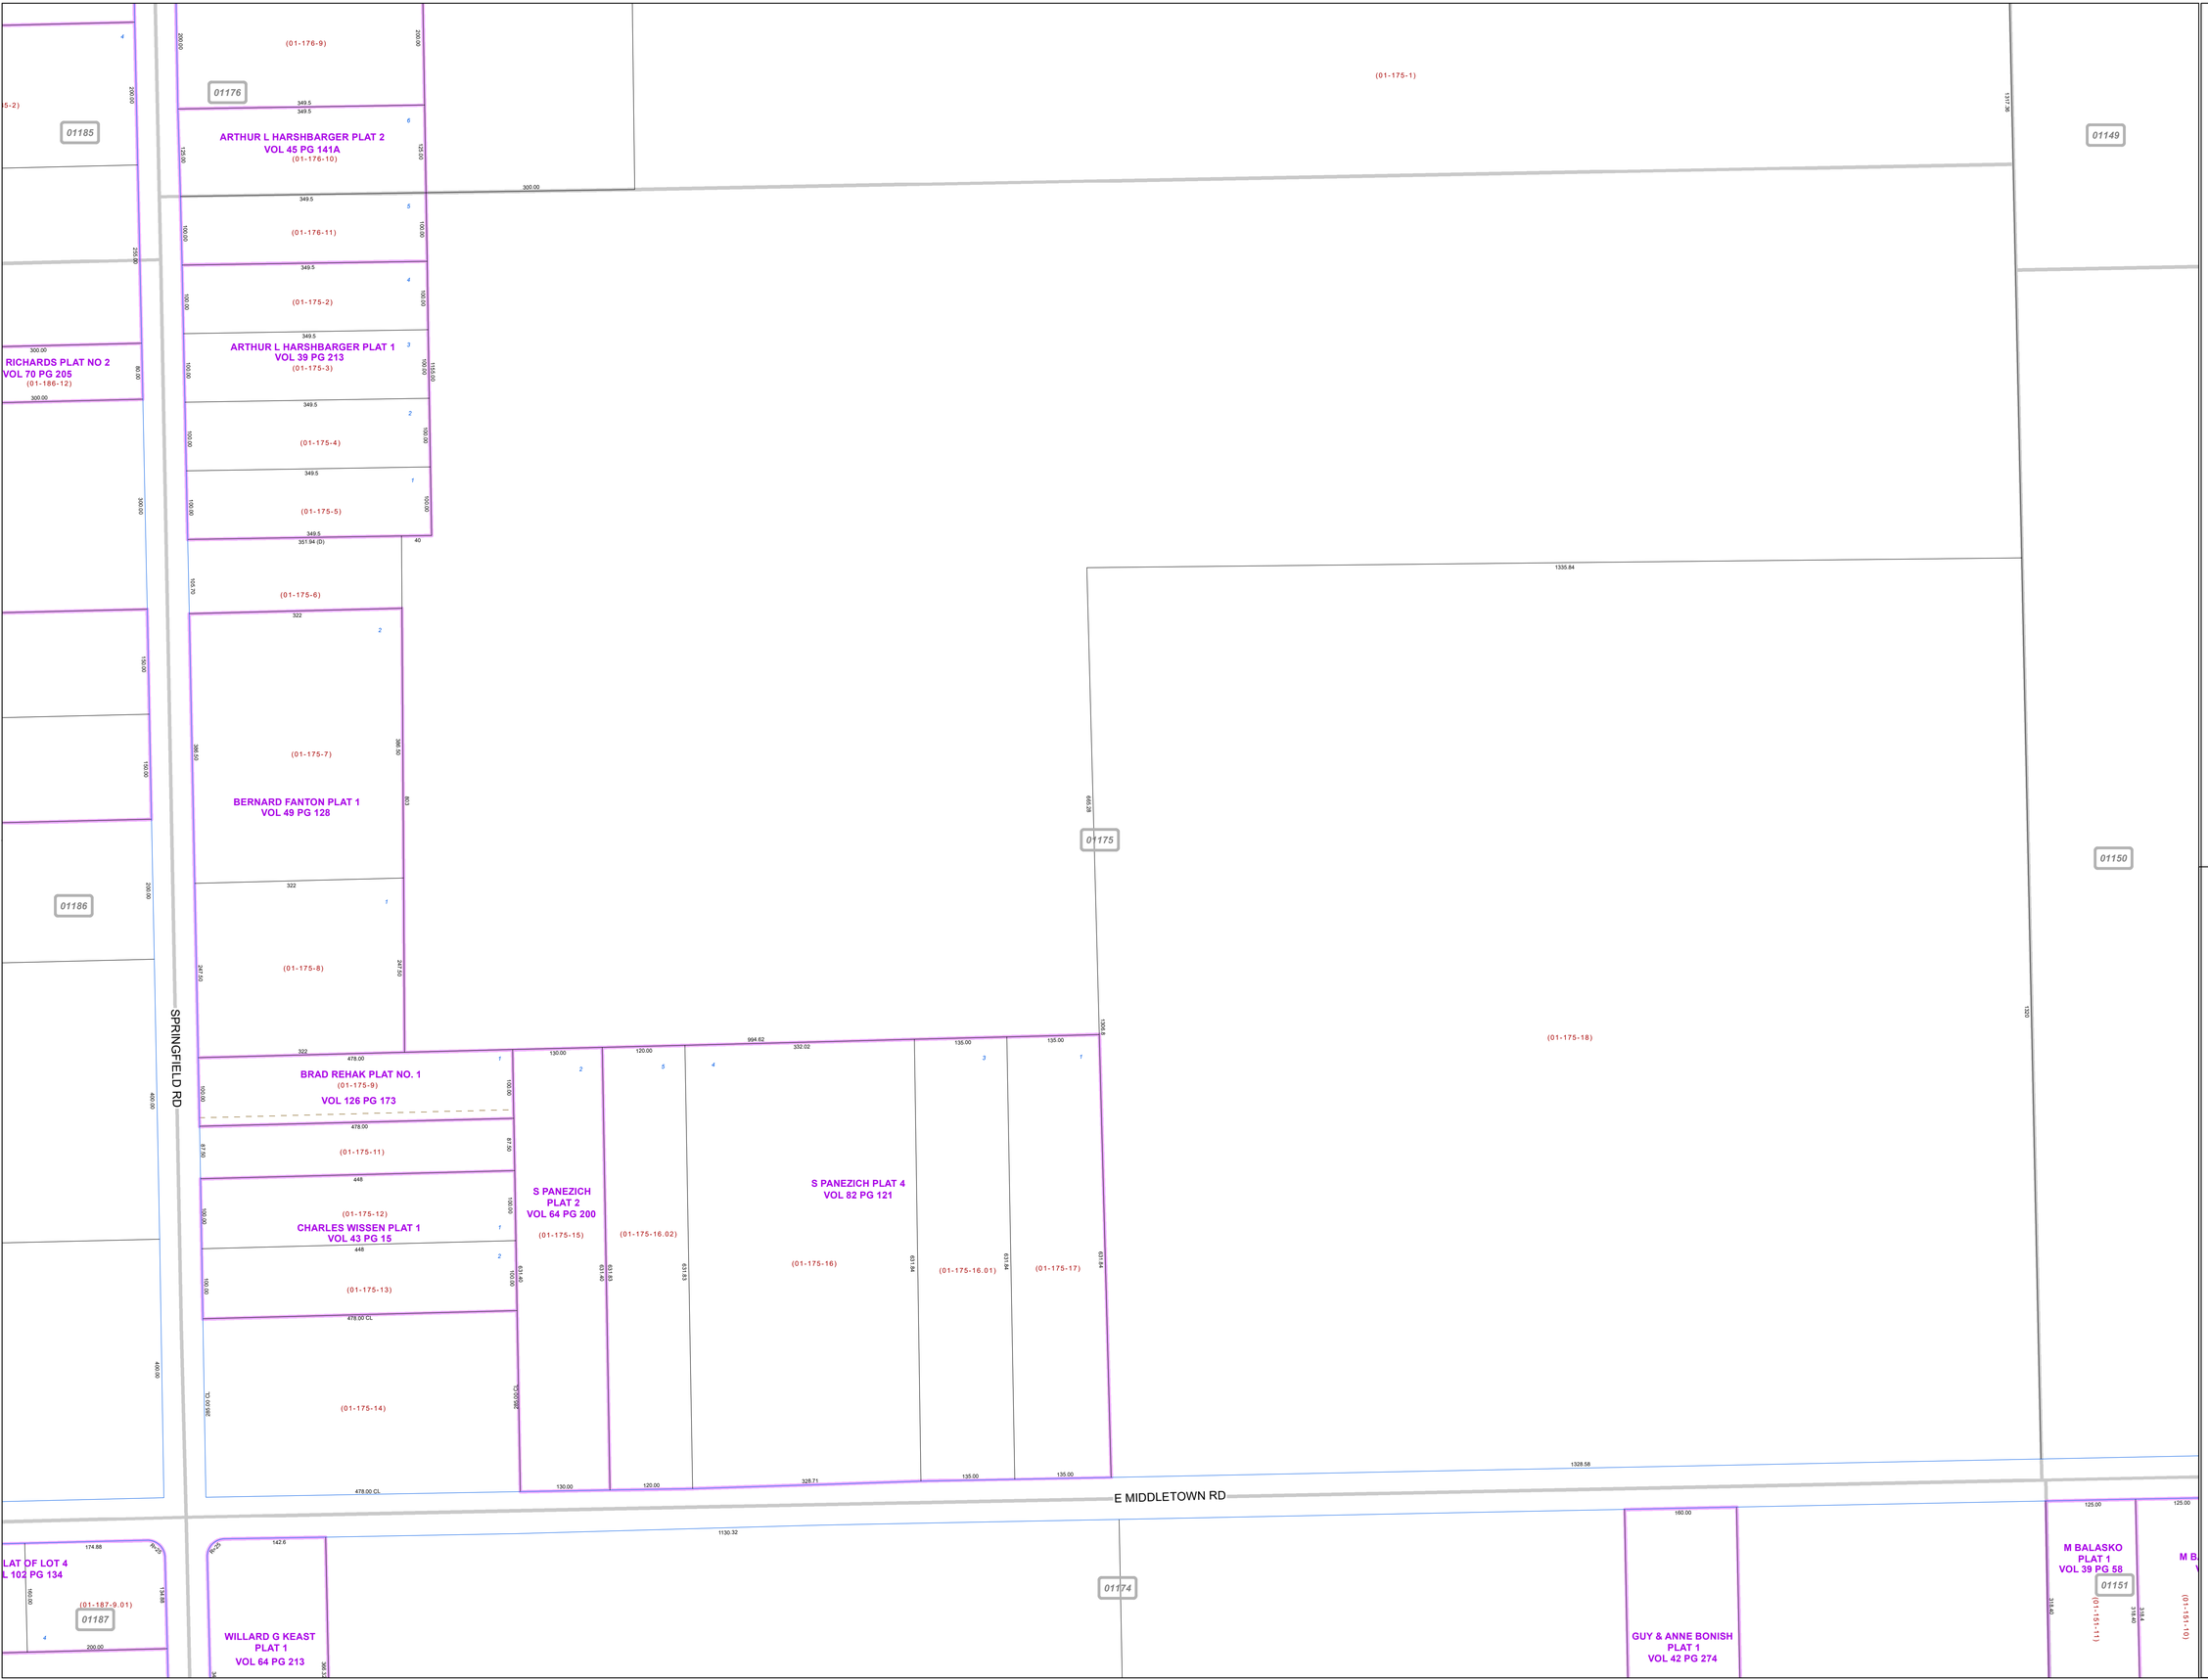

MAHONING COUNTY OHIO

SPRINGFIELD TOWNSHIP

Section 8

TAX MAP 01175

N

SCALE

0 50 100 200 300

Feet

Approximate

Print Date 1/14/2019

LEGEND

- COUNTY LINE
- TOWNSHIP LINE
- CITY LINE
- VILLAGE LINE
- PLAT OUTLINE
- PARCEL LINE
- OLD PARCEL LINE
- PHASE LINE
- ROAD ROW LINE
- RAILROAD ROW LINE
- (01-20-1.03) PARCEL ID NUMBER
- 345 LOT NUMBER
- BELL PLAT 1 PLAT NAME
- 01004 TAX MAP NUMBER

SPRINGFIELD TOWNSHIP Index Map

01185	01176	01149
01186	01175	01150
01187	01174	01151