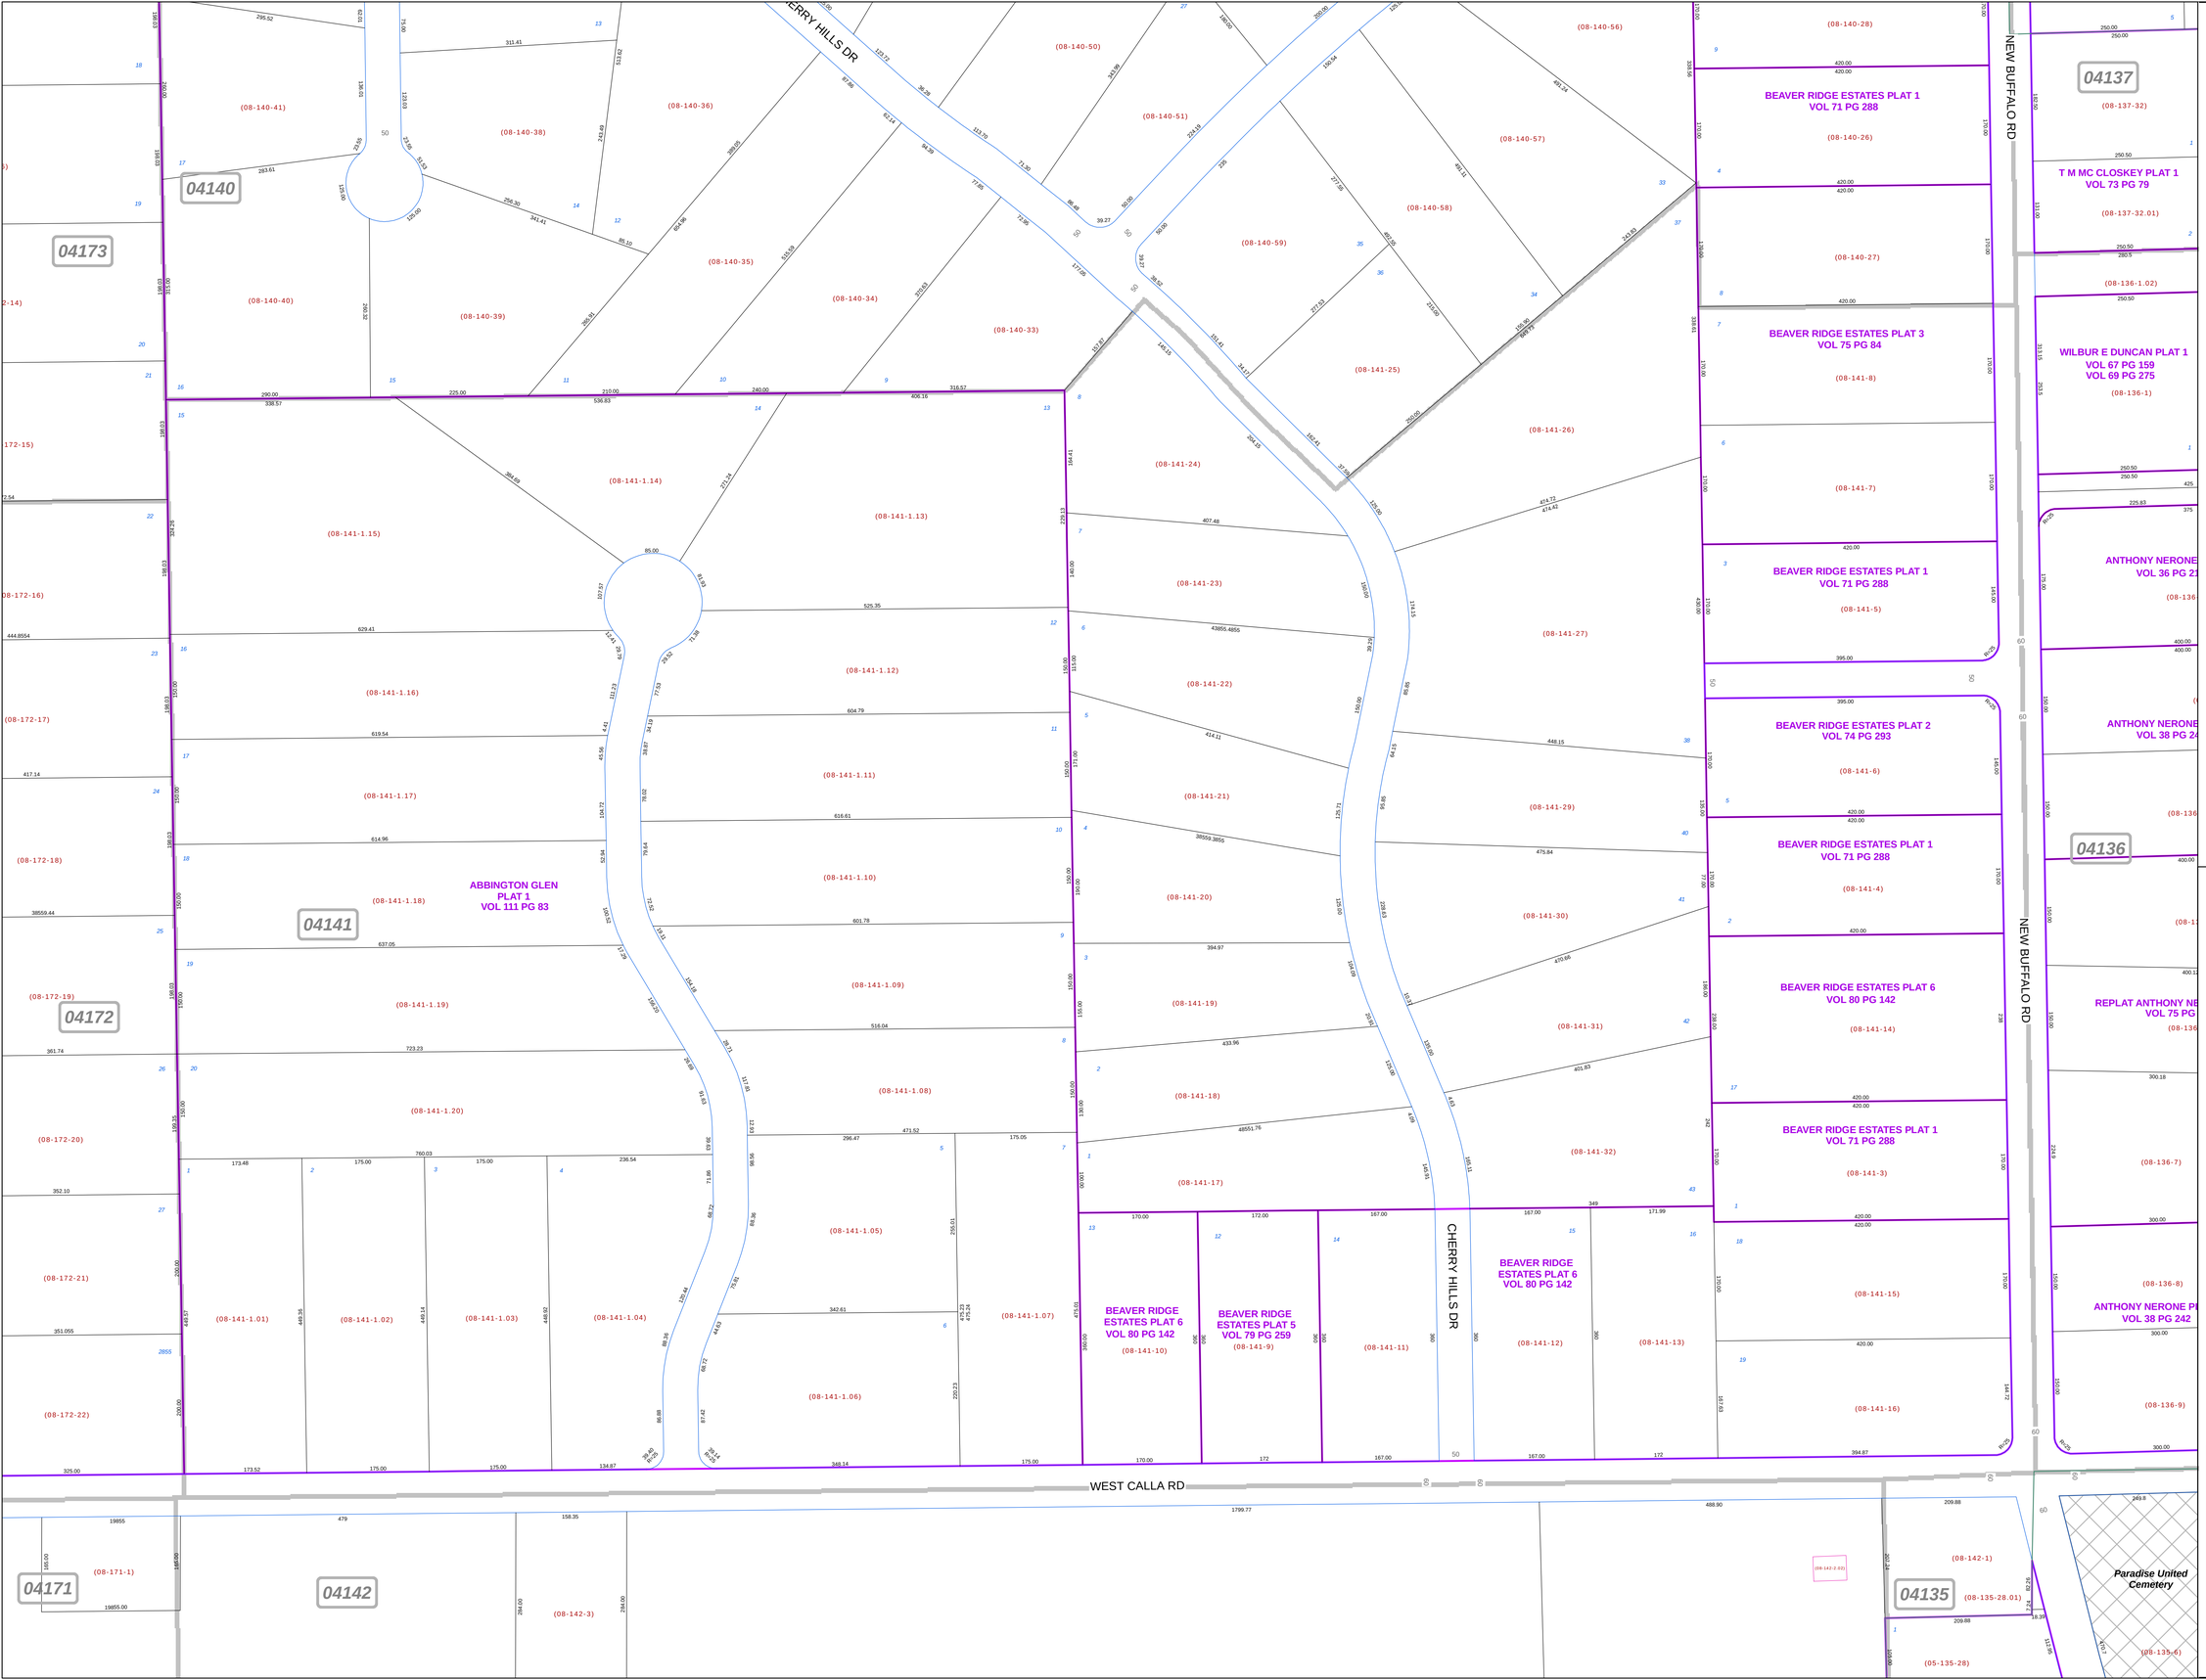
MAHONING COUNTY
OHIO
BEAVER TOWNSHIP
TAX MAP
04141
SCALE
1 inch = 100 feet
Approximate
Print Date Dec 31, 2010
LEGEND
COUNTY LINE
TOWNSHIP LINE
CITY LINE
VILLAGE LINE
PLAT OUTLINE
PARCEL LINE
OLD PARCEL LINE
PHASE LINE
ROAD ROW LINE
RAILROAD ROW LINE
(01-20-1.03) PARCEL ID NUMBER
345 LOT NUMBER
BELL PLAT 1 PLAT NAME
01004 TAX MAP NUMBER
BEAVER TOWNSHIP
Index Map
04139
04173
04140
04137
04172
04141
04136
04171
04142
04135
WEST CALLA RD
NEW BUFFALO RD
CHERRY HILLS DR
Paradise United Cemetery
ABBINGTON GLEN PLAT 1 VOL 111 PG 83
BEAVER RIDGE ESTATES PLAT 1 VOL 71 PG 288
BEAVER RIDGE ESTATES PLAT 3 VOL 75 PG 84
BEAVER RIDGE ESTATES PLAT 2 VOL 74 PG 293
BEAVER RIDGE ESTATES PLAT 6 VOL 80 PG 142
BEAVER RIDGE ESTATES PLAT 5 VOL 79 PG 259
T M MC CLOSKEY PLAT 1 VOL 73 PG 79
WILBUR E DUNCAN PLAT 1 VOL 67 PG 159 VOL 69 PG 275
ANTHONY NERONE VOL 36 PG 2
ANTHONY NERONE VOL 38 PG 24
REPLAT ANTHONY NE VOL 75 PG
ANTHONY NERONE PI VOL 38 PG 242