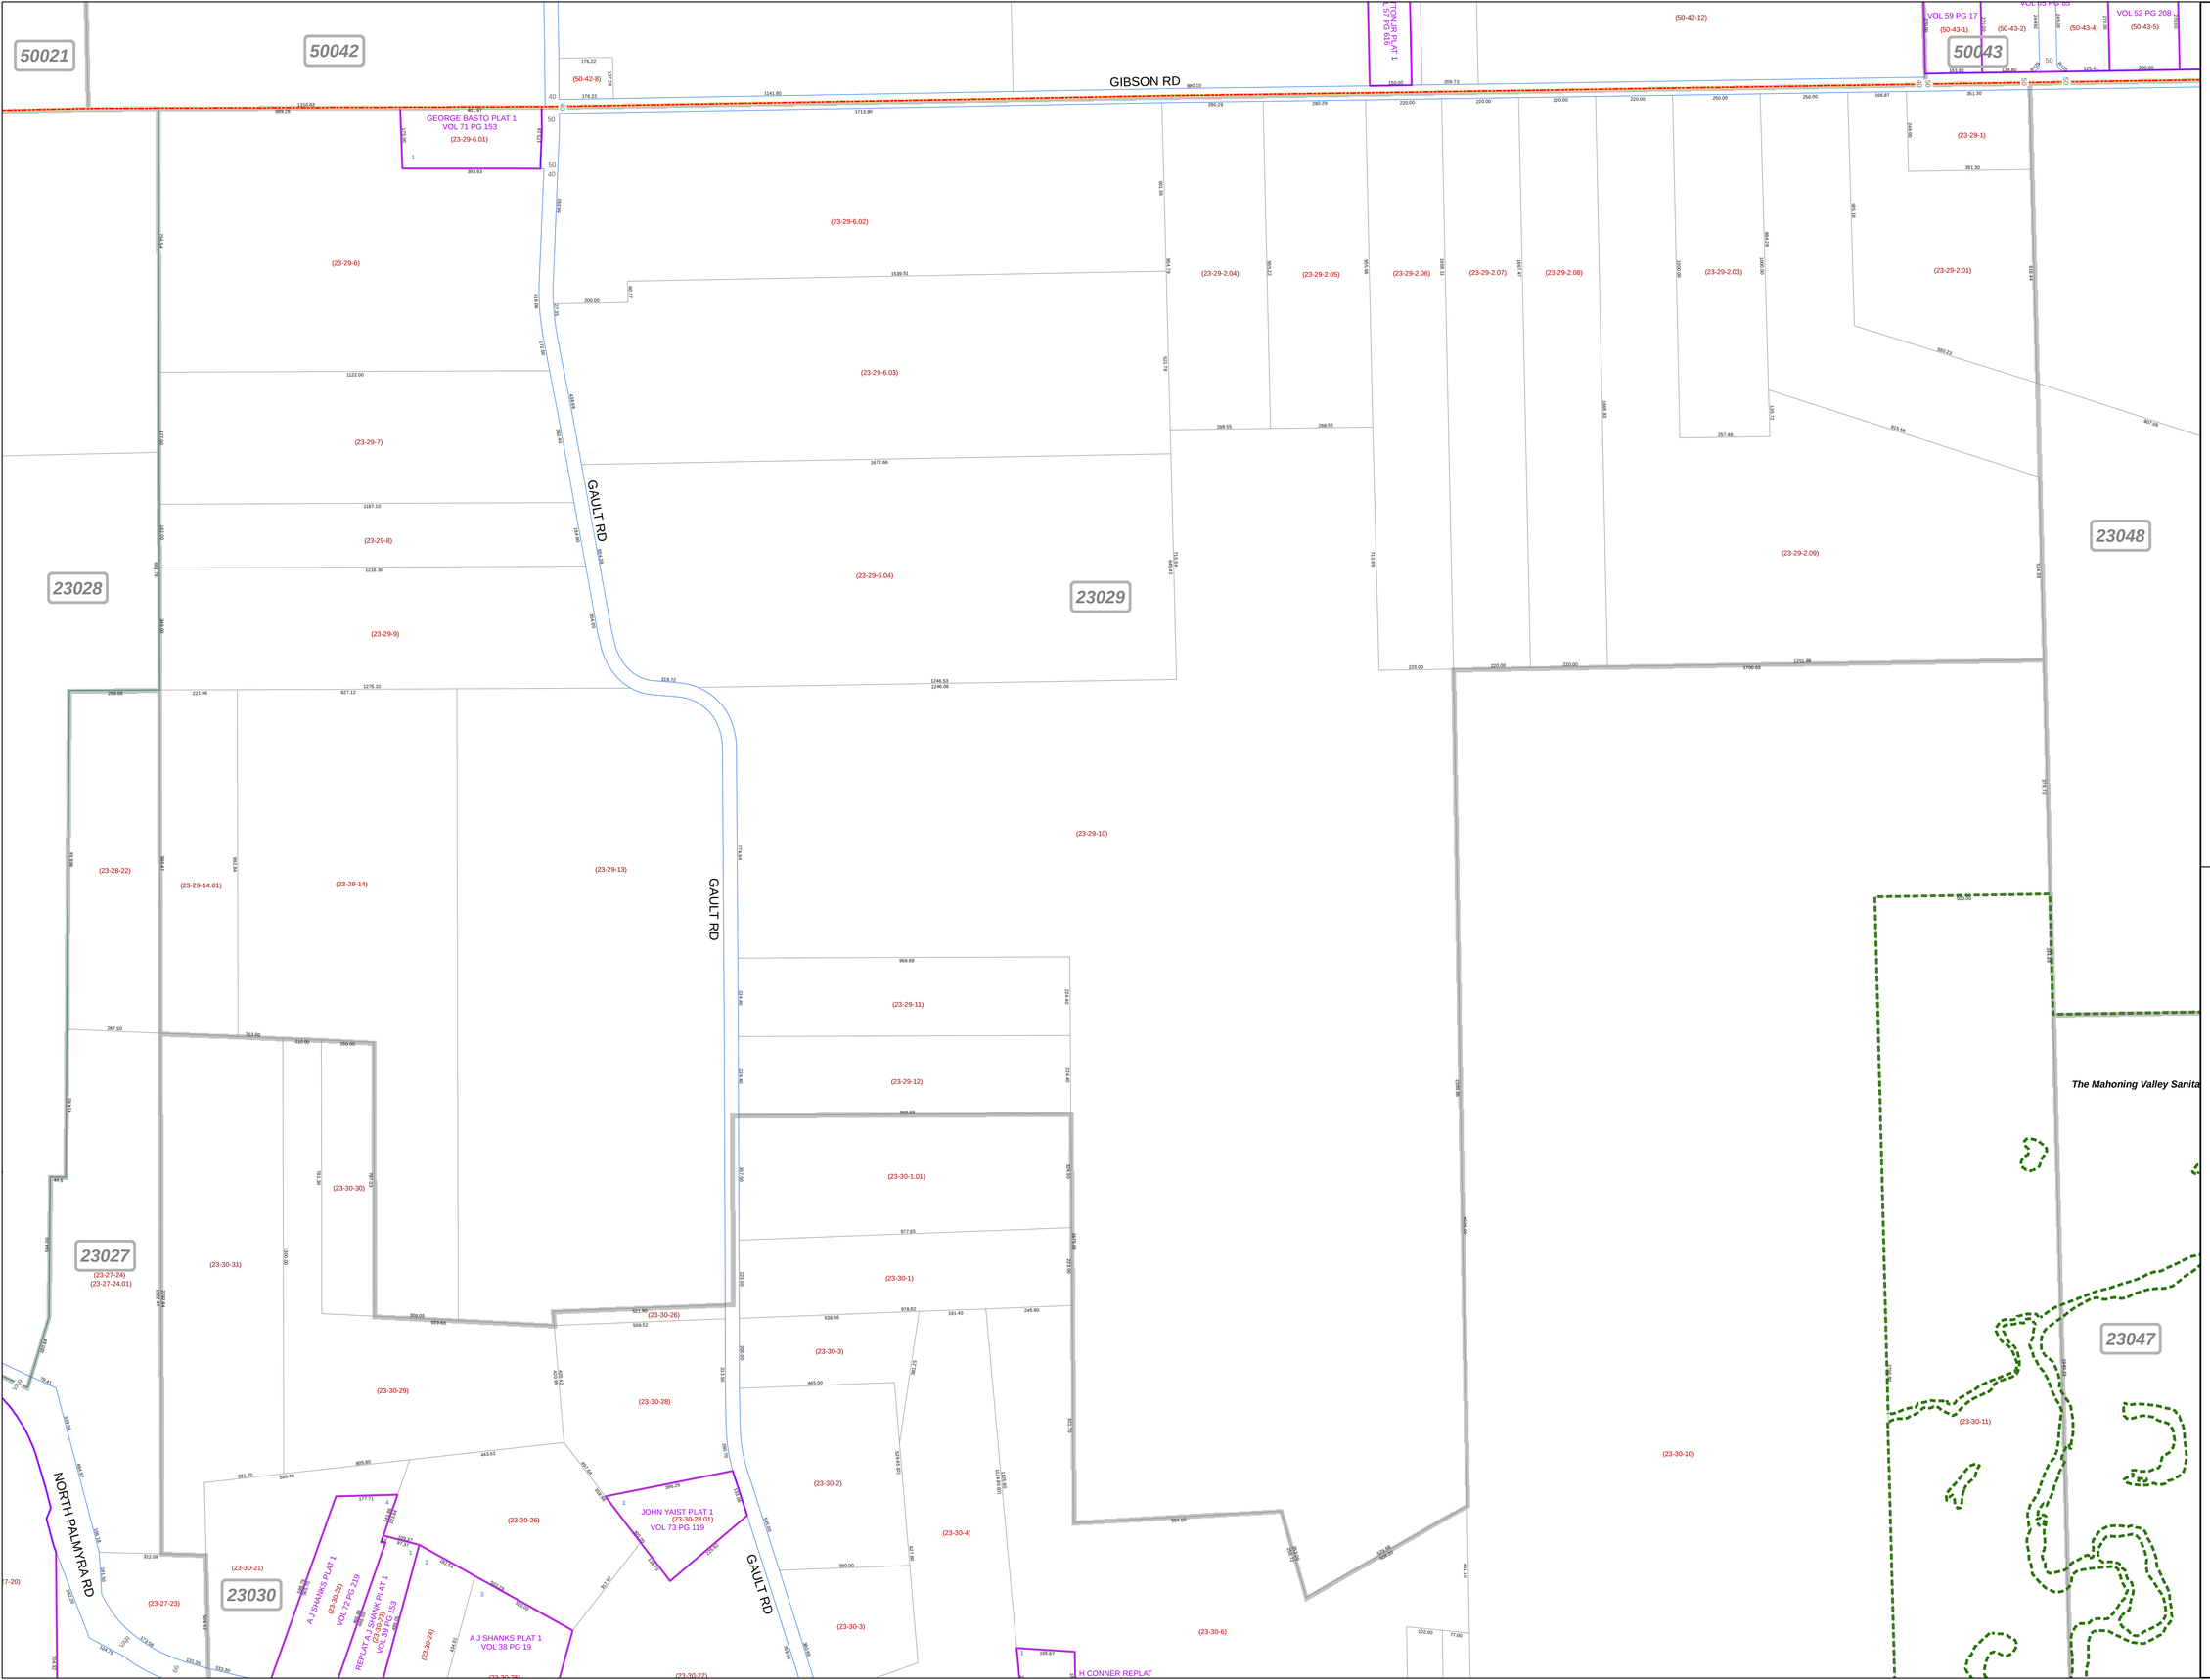

MAHONING COUNTY OHIO

ELLSWORTH TOWNSHIP

TAX MAP 23029

SCALE
1 inch = 200 feet
Approximate

N

0 50 100 200 300 Feet

Print Date Dec 31, 2010

LEGEND

- COUNTY LINE
- TOWNSHIP LINE
- CITY LINE
- VILLAGE LINE
- PLAT OUTLINE
- PARCEL LINE
- OLD PARCEL LINE
- PHASE LINE
- ROAD ROW LINE
- RAILROAD ROW LINE
- (01-20-1.03) PARCEL ID NUMBER
- 345 LOT NUMBER
- BELL PLAT 1 PLAT NAME
- 01004 TAX MAP NUMBER

ELLSWORTH TOWNSHIP
Index Map

50022	50041	50044
50021	50042	50043
23028	23029	23048
23027	23030	23047
23026	23031	23046