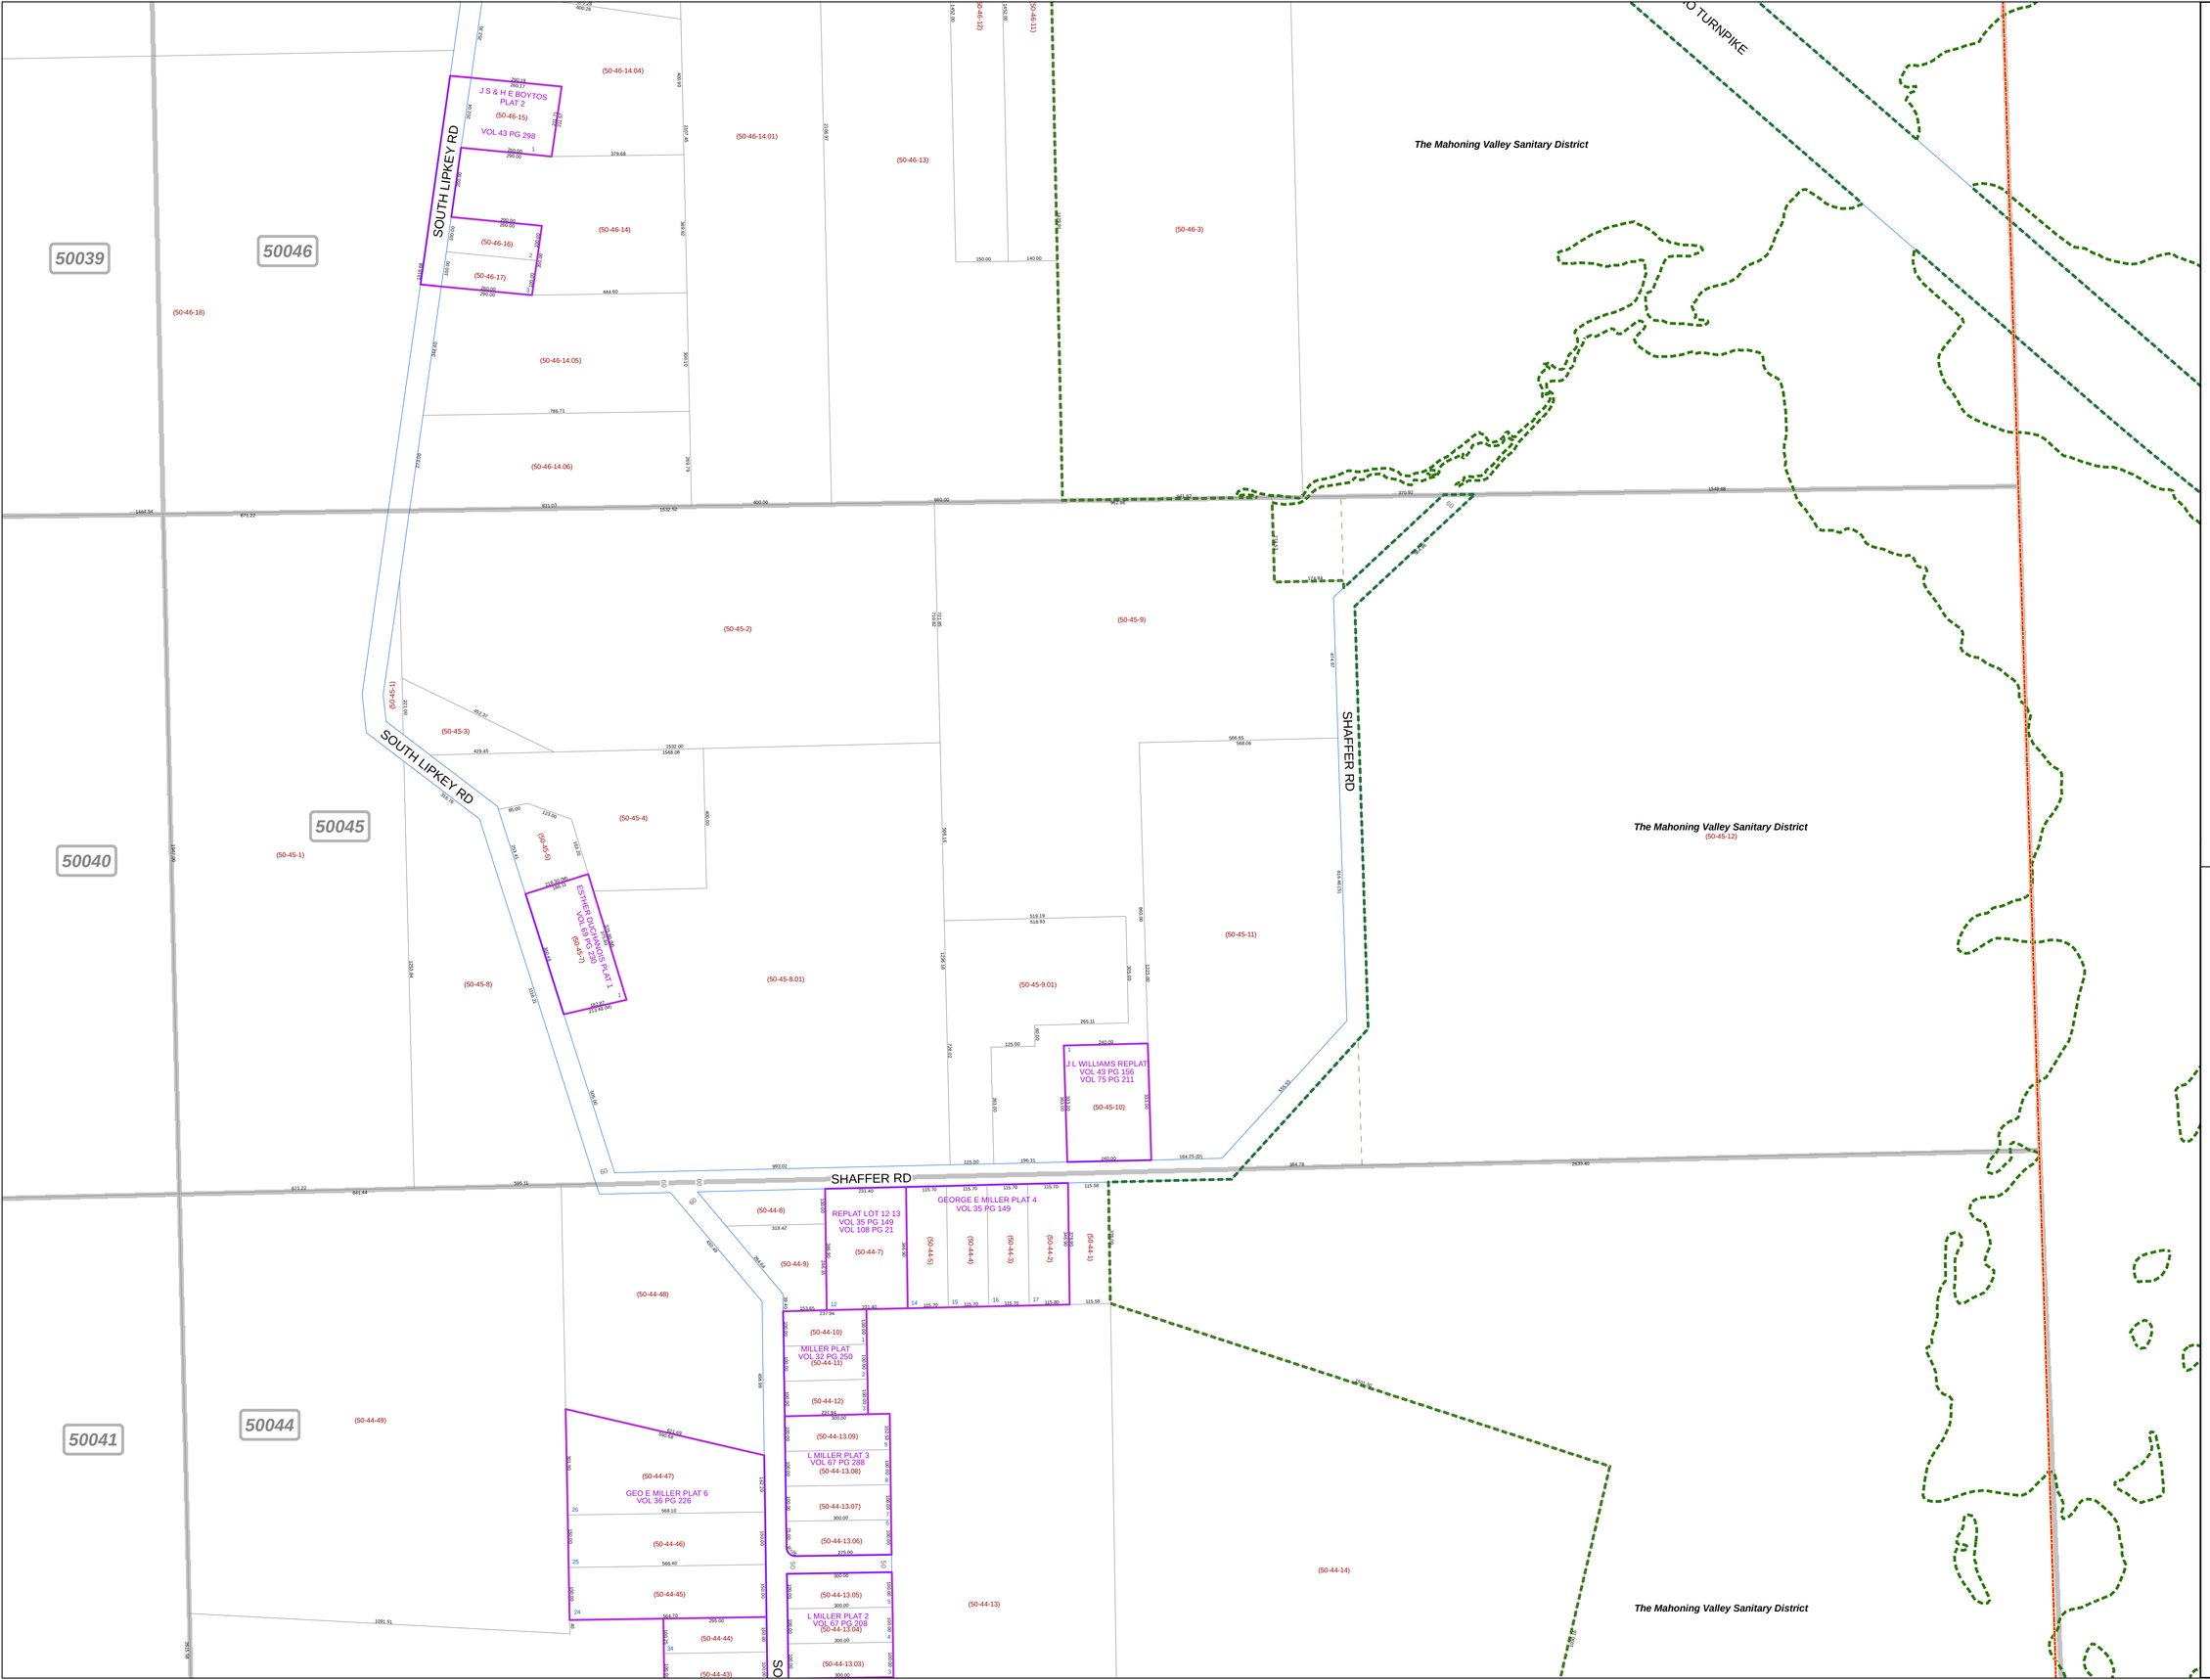

MAHONING COUNTY
OHIO

JACKSON TOWNSHIP

TAX MAP
50045

SCALE
1 inch = 200 feet
Approximate

N

0 50 100 200 300
Feet

Print Date Oct 17, 2011

LEGEND

- COUNTY LINE
- TOWNSHIP LINE
- CITY LINE
- VILLAGE LINE
- PLAT OUTLINE
- PARCEL LINE
- OLD PARCEL LINE
- PHASE LINE
- ROAD ROW LINE
- RAILROAD ROW LINE
- (01-20-1.03) PARCEL ID NUMBER
- 345 LOT NUMBER
- BELL PLAT 1 PLAT NAME
- 01004 TAX MAP NUMBER

JACKSON TOWNSHIP
Index Map

50038	50047
50039	50046
50040	50045
50041	50044
50042	50043