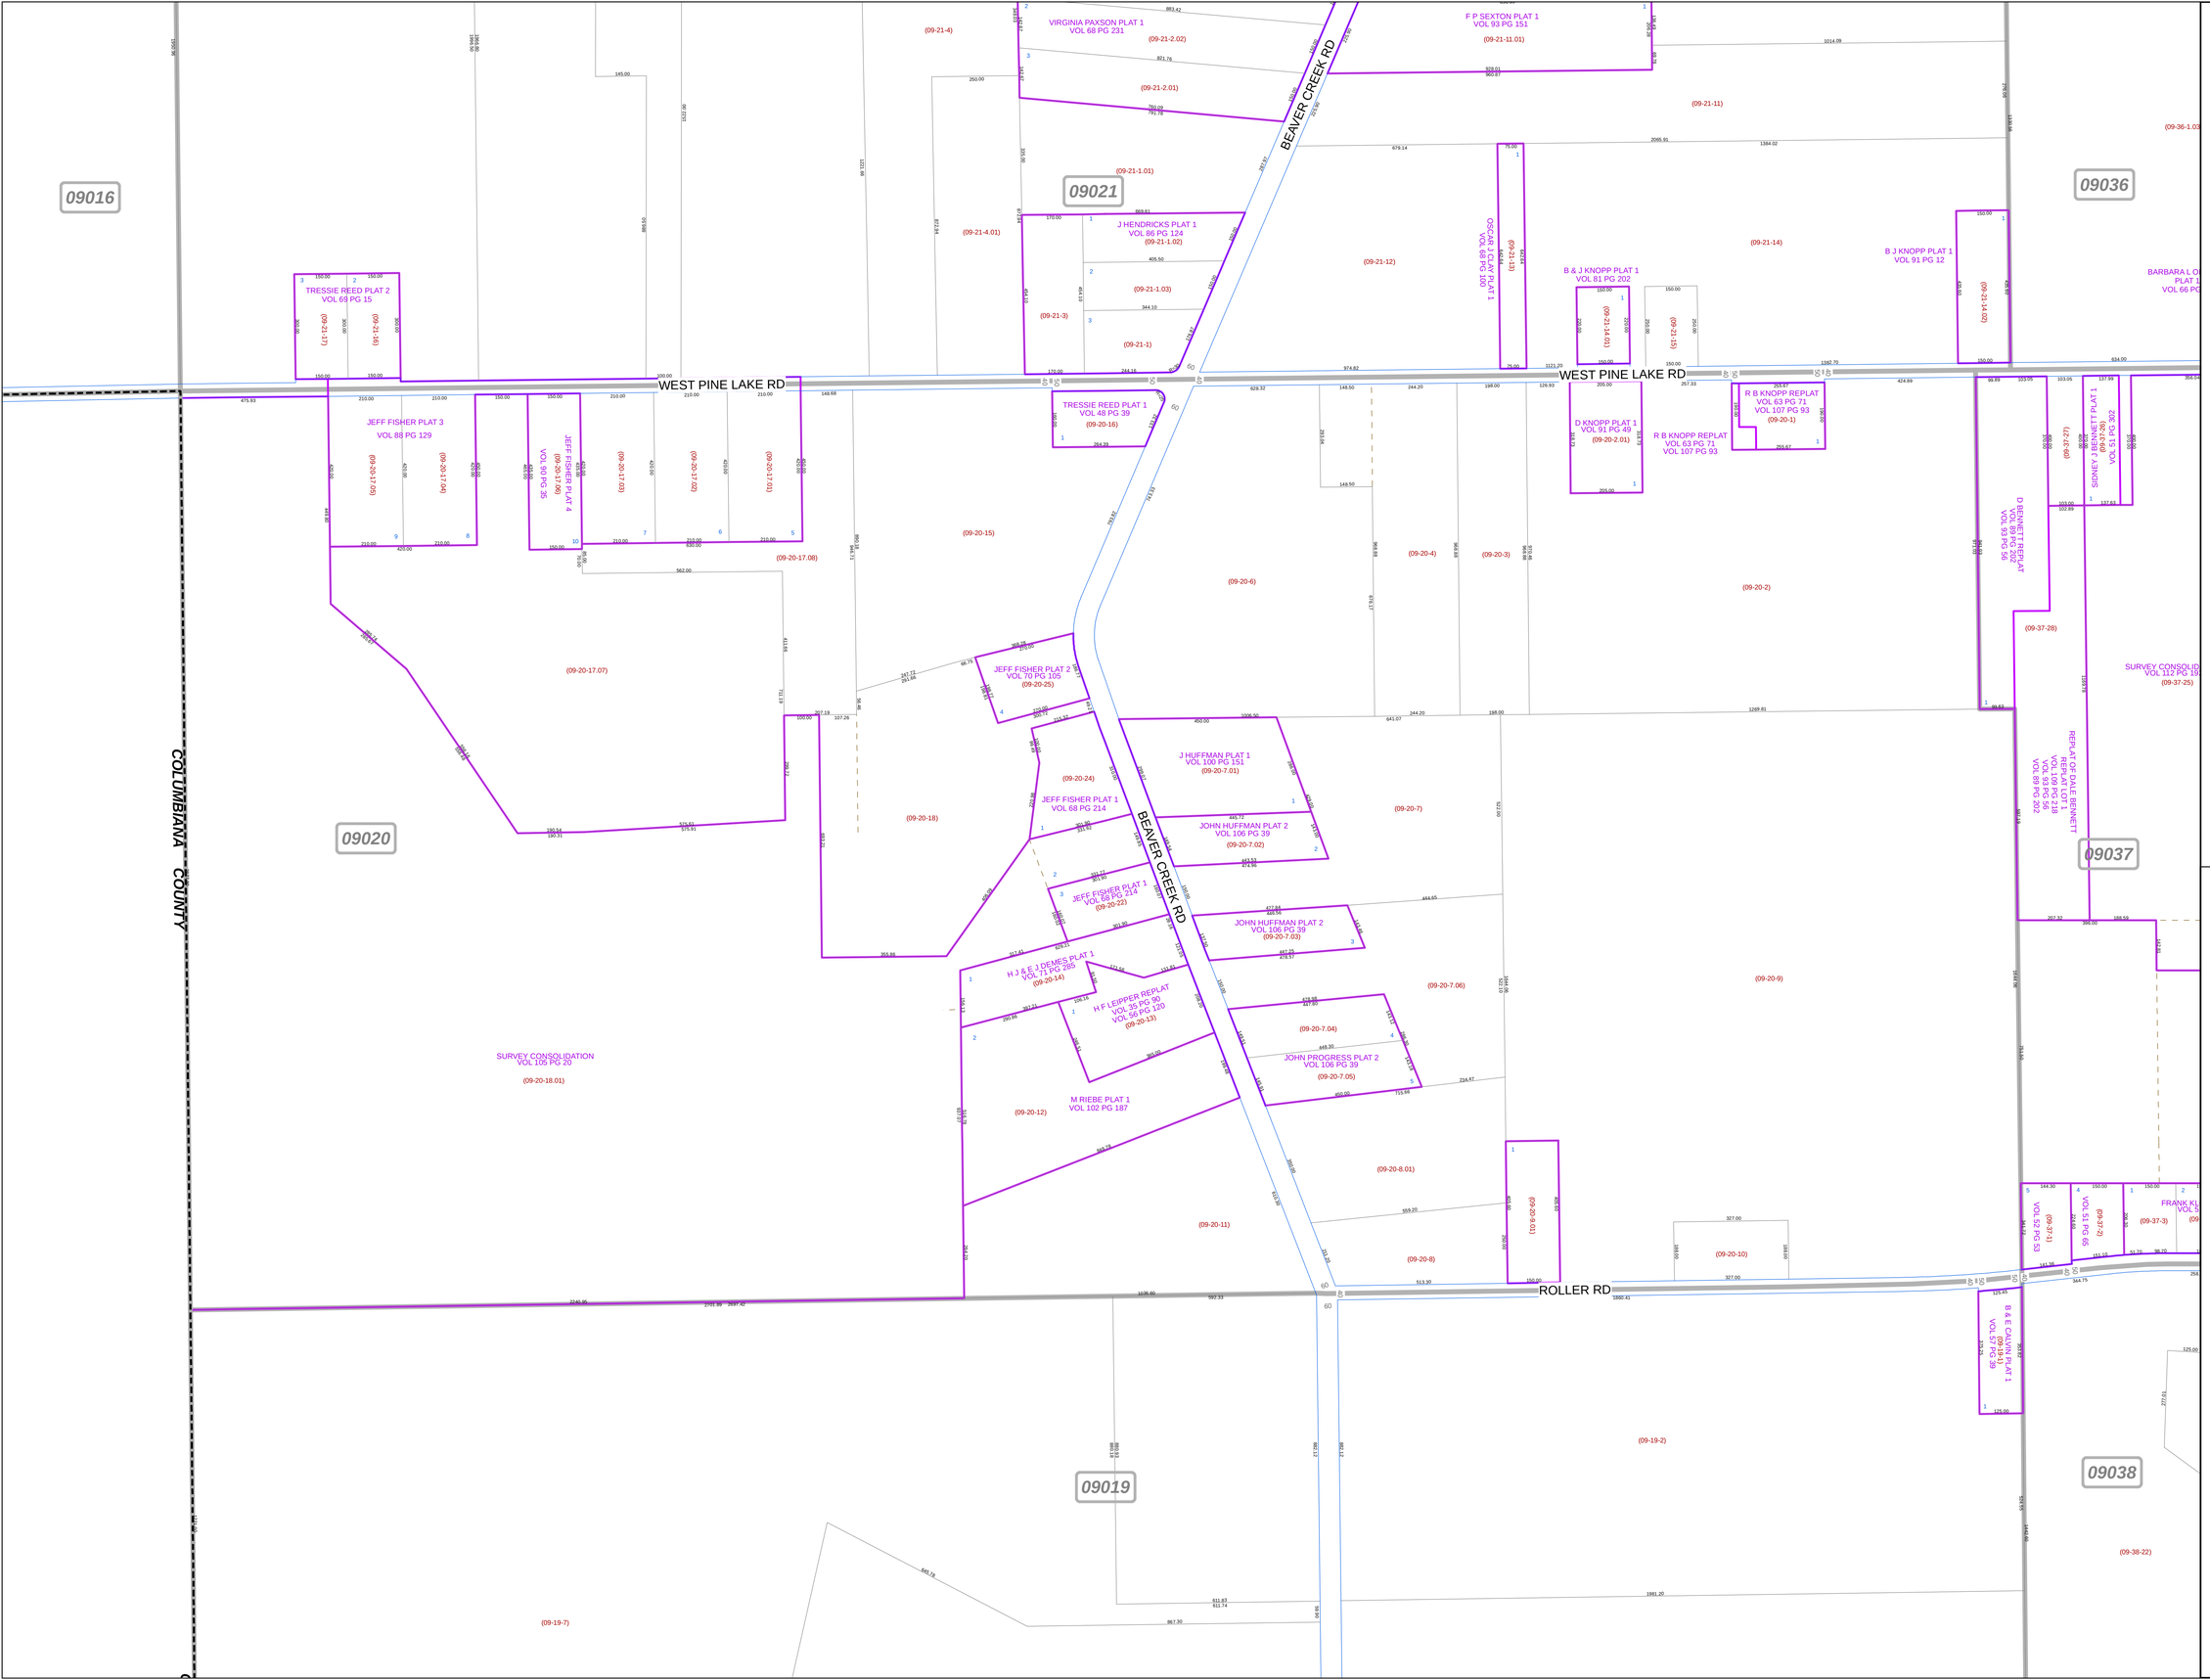

MAHONING COUNTY
OHIO
GREEN TOWNSHIP

TAX MAP
09020

SCALE
1 inch = 200 feet
Approximate

0 50 100 200 300
Feet

Print Date Dec 31, 2011

LEGEND

- COUNTY LINE
- TOWNSHIP LINE
- CITY LINE
- VILLAGE LINE
- PLAT OUTLINE
- PARCEL LINE
- OLD PARCEL LINE
- PHASE LINE
- ROAD ROW LINE
- RAILROAD ROW LINE
- (01-20-1.03) PARCEL ID NUMBER
- 345 LOT NUMBER
- BELL PLAT 1 PLAT NAME
- 01004 TAX MAP NUMBER

GREEN TOWNSHIP
Index Map

09015	09022	09035
09016	09021	09036
	09020	09037
	09019	09038
	09018	09039