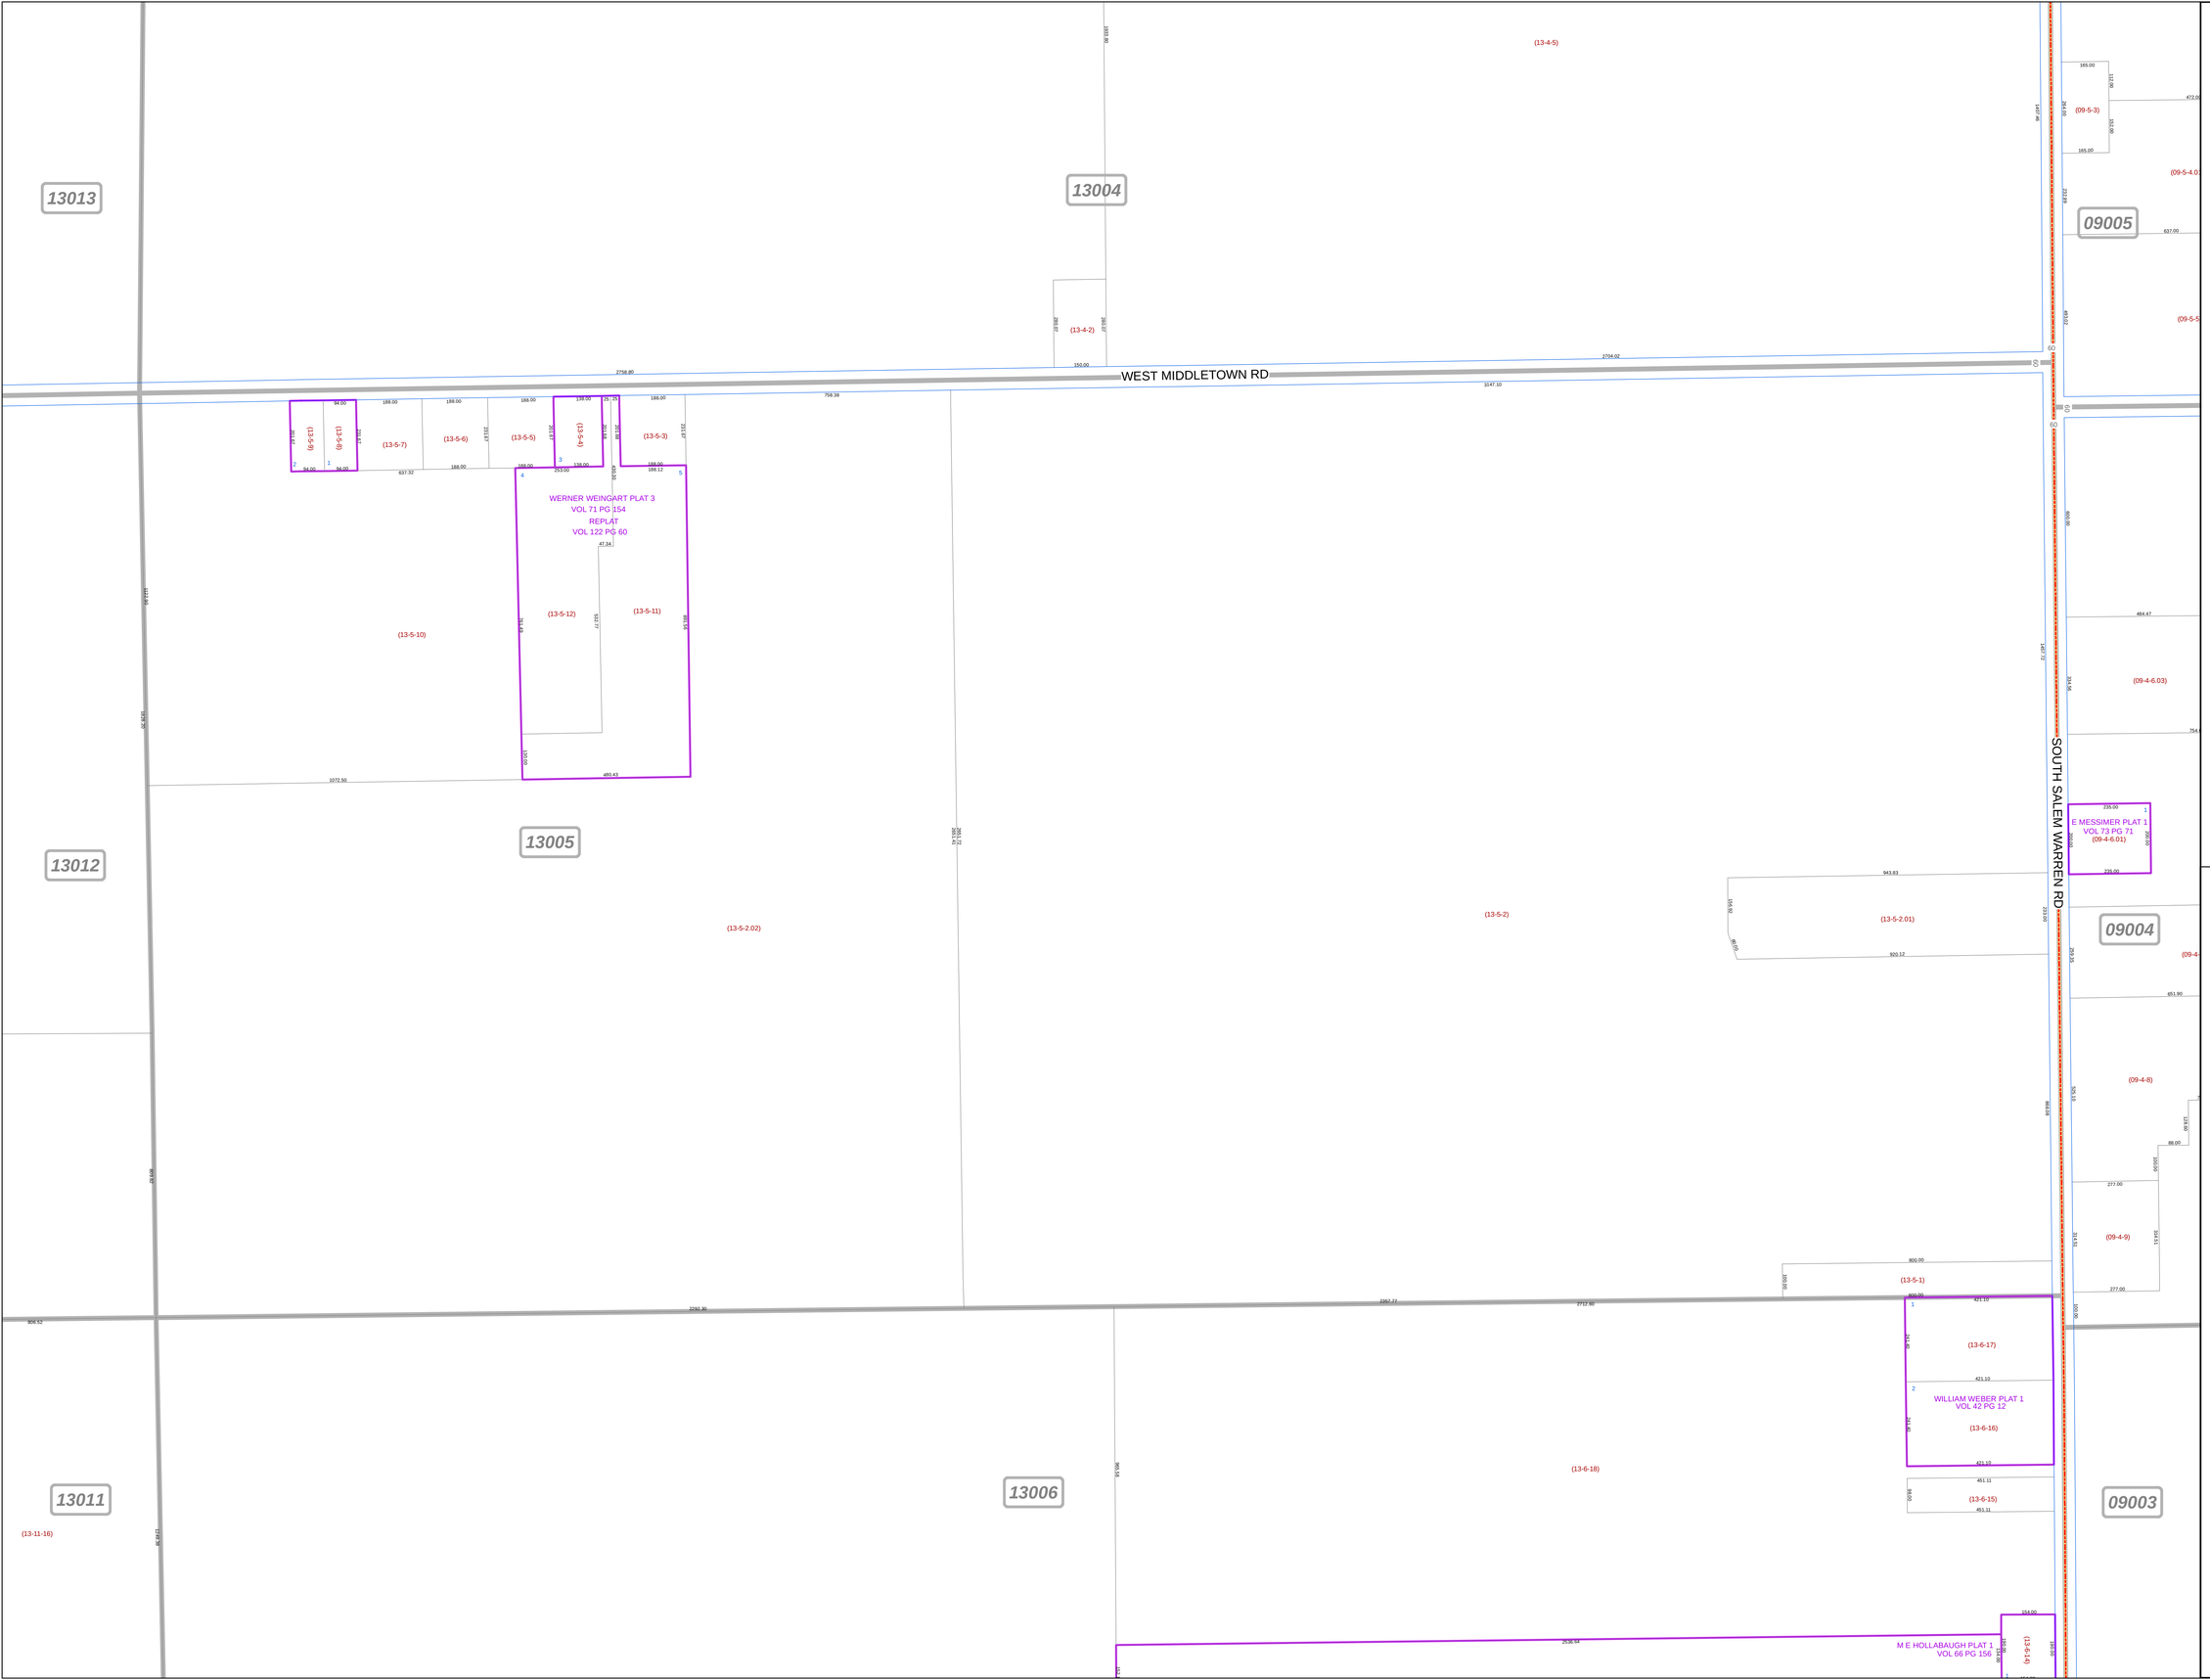

MAHONING COUNTY OHIO

GOSHEN TOWNSHIP

TAX MAP 13005

SCALE
1 inch = 200 feet
Approximate

N

0 50 100 200 300 Feet

Print Date Dec 31, 2011

LEGEND

- COUNTY LINE
- TOWNSHIP LINE
- CITY LINE
- VILLAGE LINE
- PLAT OUTLINE
- PARCEL LINE
- OLD PARCEL LINE
- PHASE LINE
- ROAD ROW LINE
- RAILROAD ROW LINE
- (01-20-1.03) PARCEL ID NUMBER
- 345 LOT NUMBER
- BELL PLAT 1 PLAT NAME
- 01004 TAX MAP NUMBER

GOSHEN TOWNSHIP
Index Map

13014	13003	09006
13013	13004	09005
13012	13005	09004
13011	13006	09003
13010	13007	09002