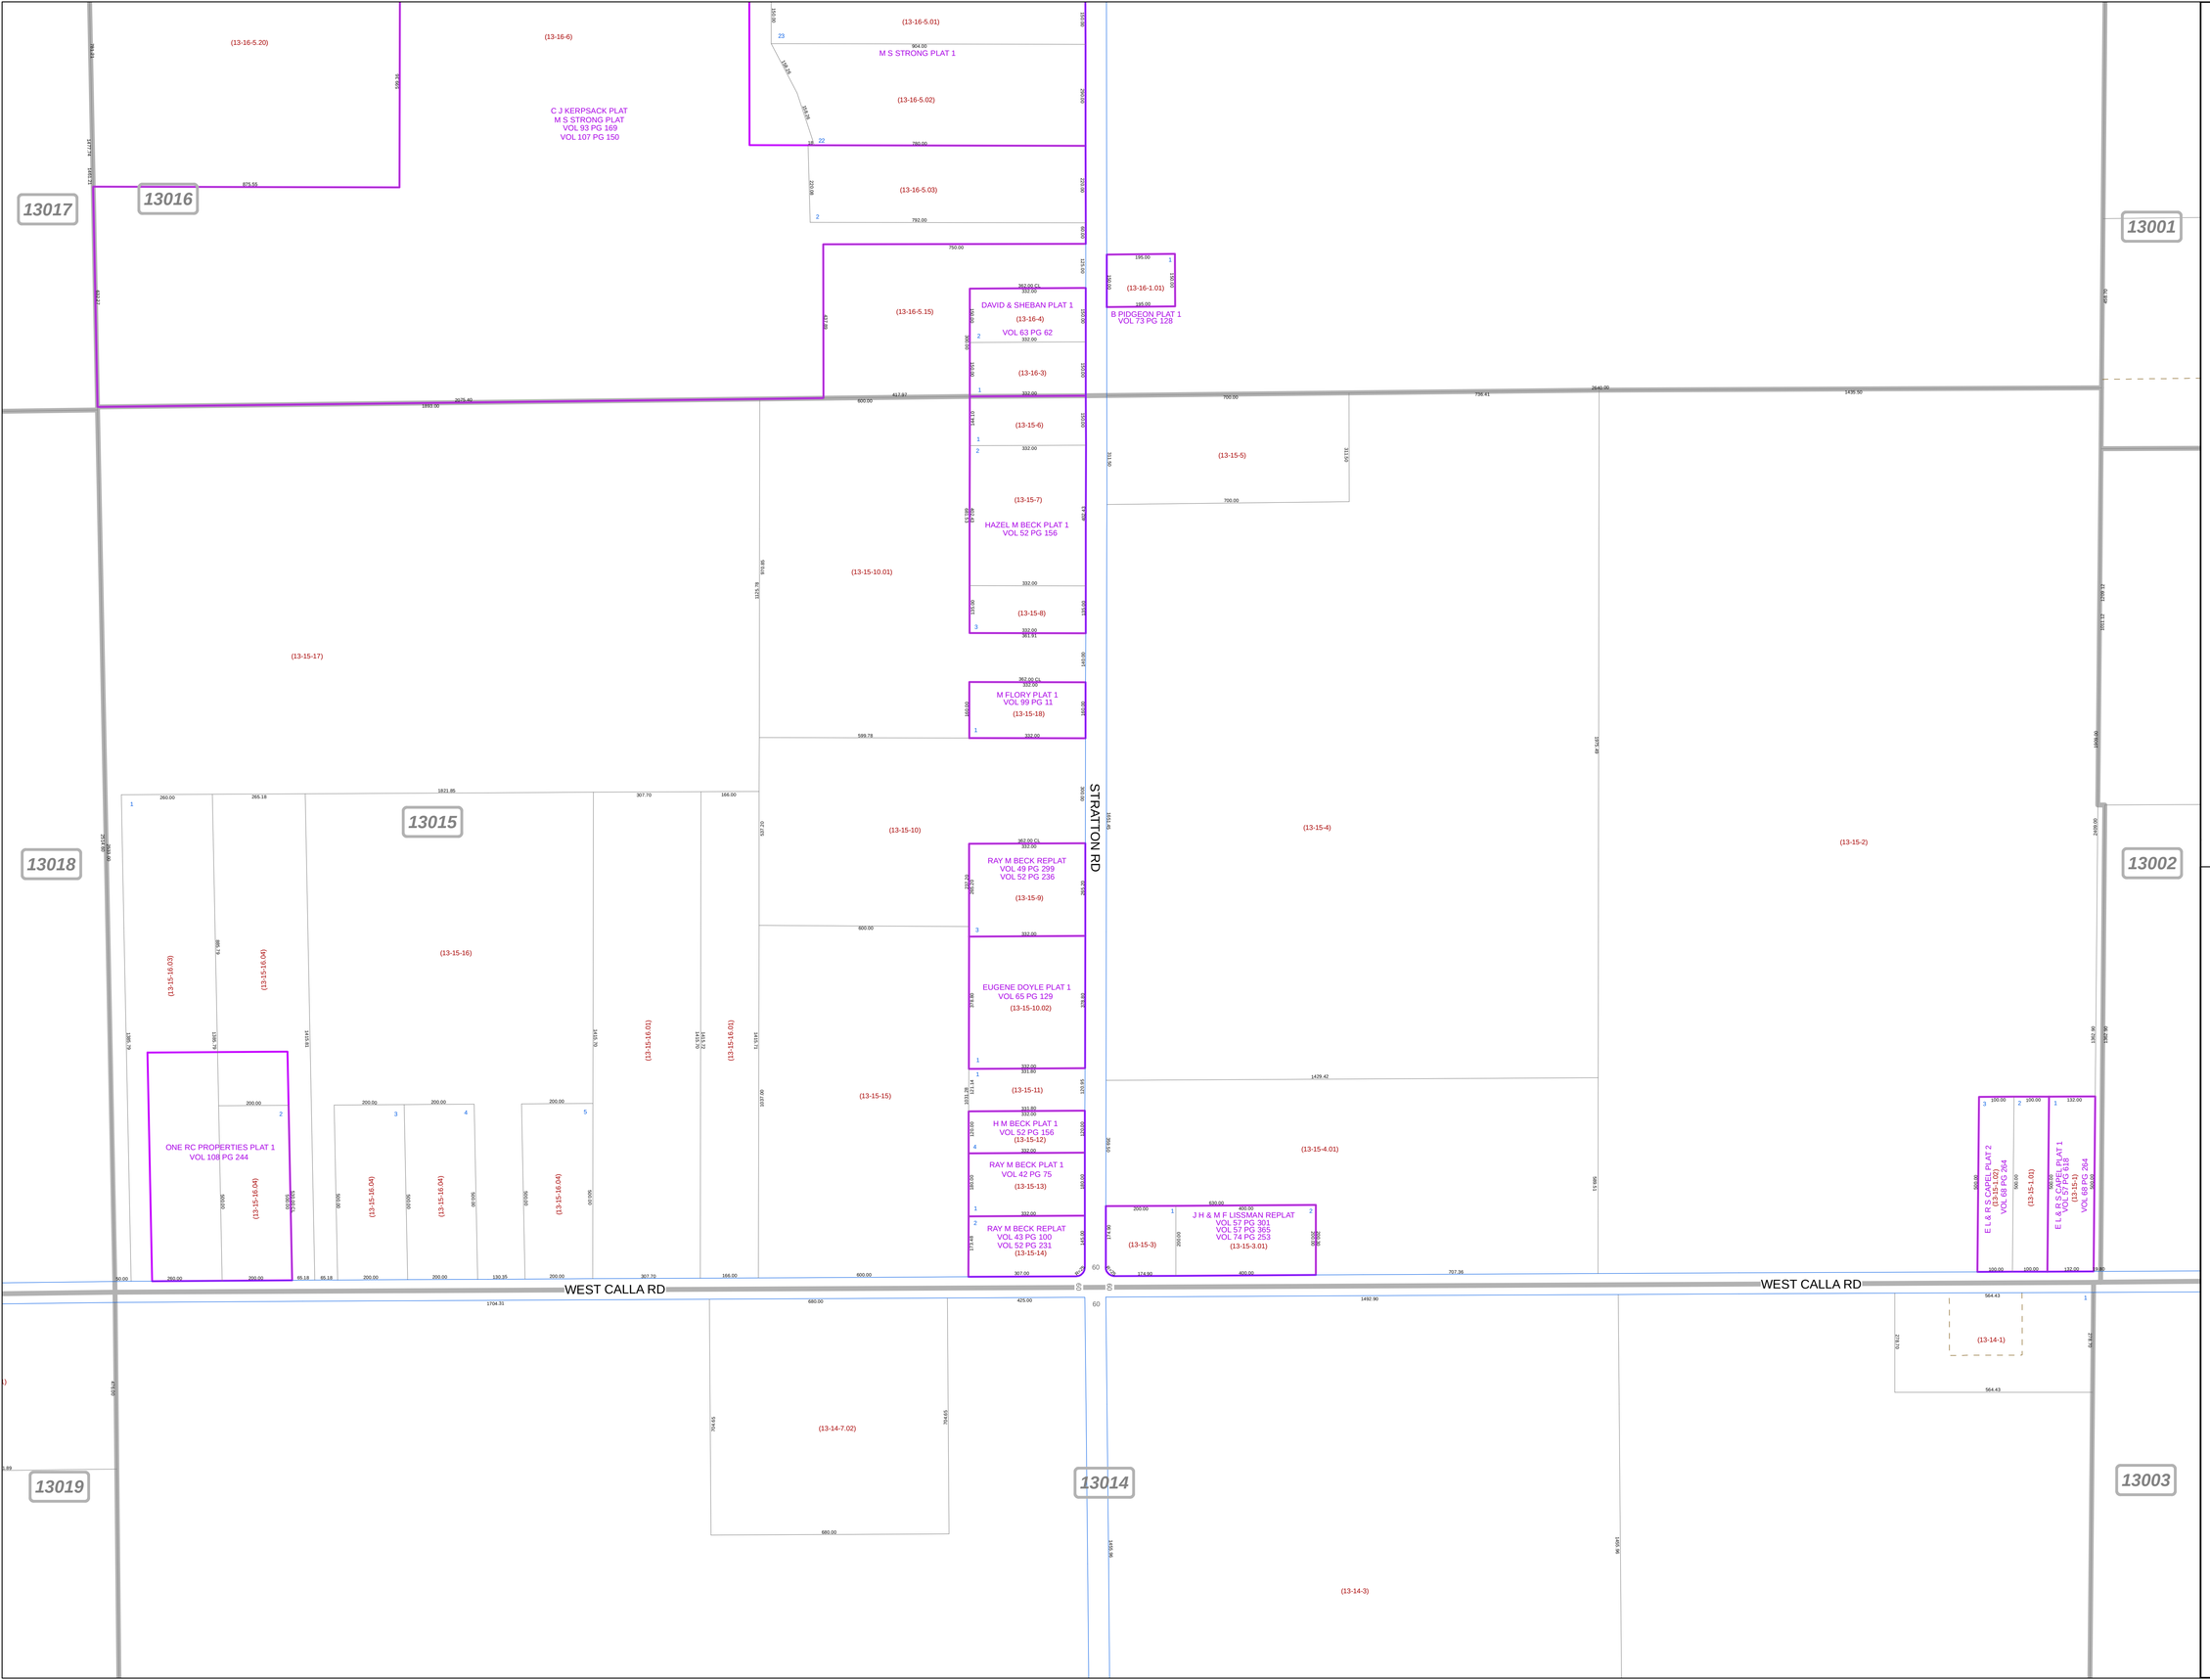


# MAHONING COUNTY
# OHIO

## GOSHEN TOWNSHIP

## TAX MAP
## 13015

SCALE
1 inch = 200 feet
Approximate

N

0 50 100 200 300
Feet

Print Date Dec 31, 2011

## LEGEND

- COUNTY LINE
- TOWNSHIP LINE
- CITY LINE
- VILLAGE LINE
- PLAT OUTLINE
- PARCEL LINE
- OLD PARCEL LINE
- PHASE LINE
- ROAD ROW LINE
- RAILROAD ROW LINE
- (01-20-1.03) PARCEL ID NUMBER
- 345 LOT NUMBER
- BELL PLAT 1 PLAT NAME
- 01004 TAX MAP NUMBER

## GOSHEN TOWNSHIP
### Index Map

| | | | |
|---|---|---|---|
| 22046 | 23001 | 23020 | 23021 |
| 13017 | 13016 | 13001 | |
| 13018 | 13015 | 13002 | |
| 13019 | 13014 | 13003 | |
| 13020 | 13013 | 13004 | |