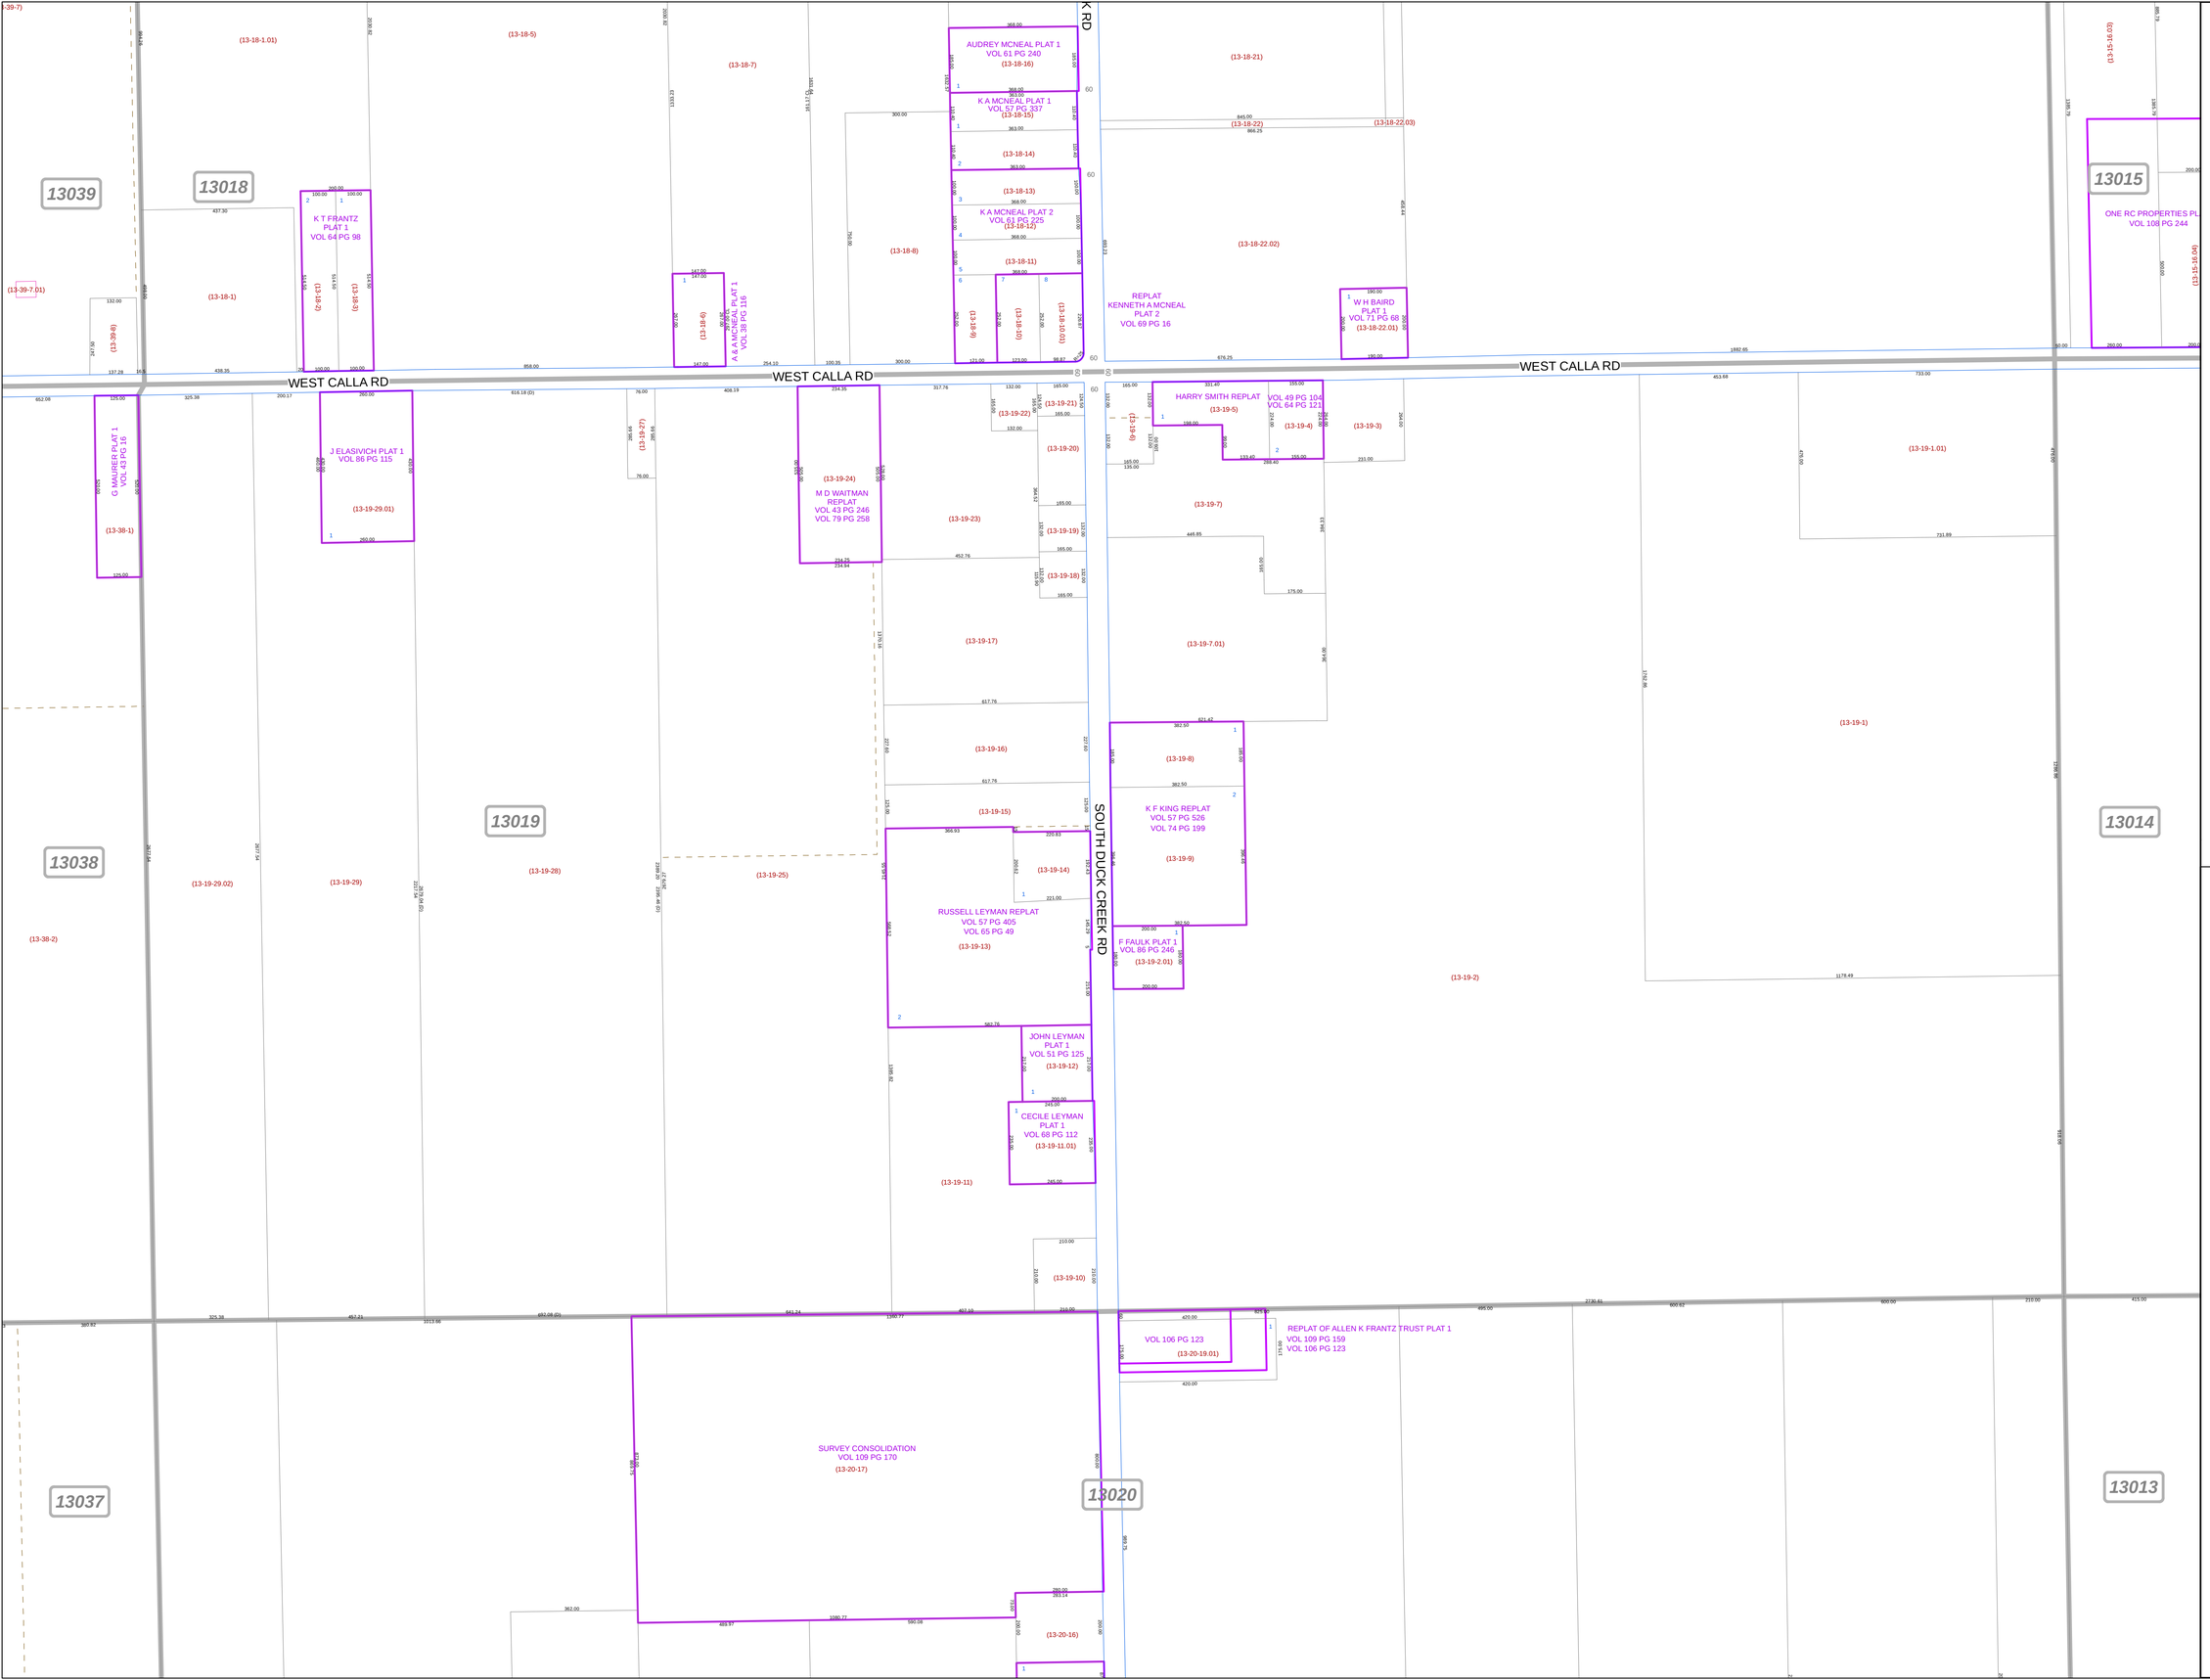


# MAHONING COUNTY OHIO

## GOSHEN TOWNSHIP

## TAX MAP 13019

SCALE
1 inch = 200 feet
Approximate

0 50 100 200 300 Feet

Print Date Dec 31, 2011

## LEGEND

- COUNTY LINE
- TOWNSHIP LINE
- CITY LINE
- VILLAGE LINE
- PLAT OUTLINE
- PARCEL LINE
- OLD PARCEL LINE
- PHASE LINE
- ROAD ROW LINE
- RAILROAD ROW LINE
- (01-20-1.03) PARCEL ID NUMBER
- 345 LOT NUMBER
- BELL PLAT 1 PLAT NAME
- 01004 TAX MAP NUMBER

## GOSHEN TOWNSHIP
### Index Map

| | | |
|---|---|---|
| 13040 | 13017 | 13016 |
| 13039 | 13018 | 13015 |
| 13038 | 13019 | 13014 |
| 13037 | 13020 | 13013 |
| 13036 | 13021 | 13012 |