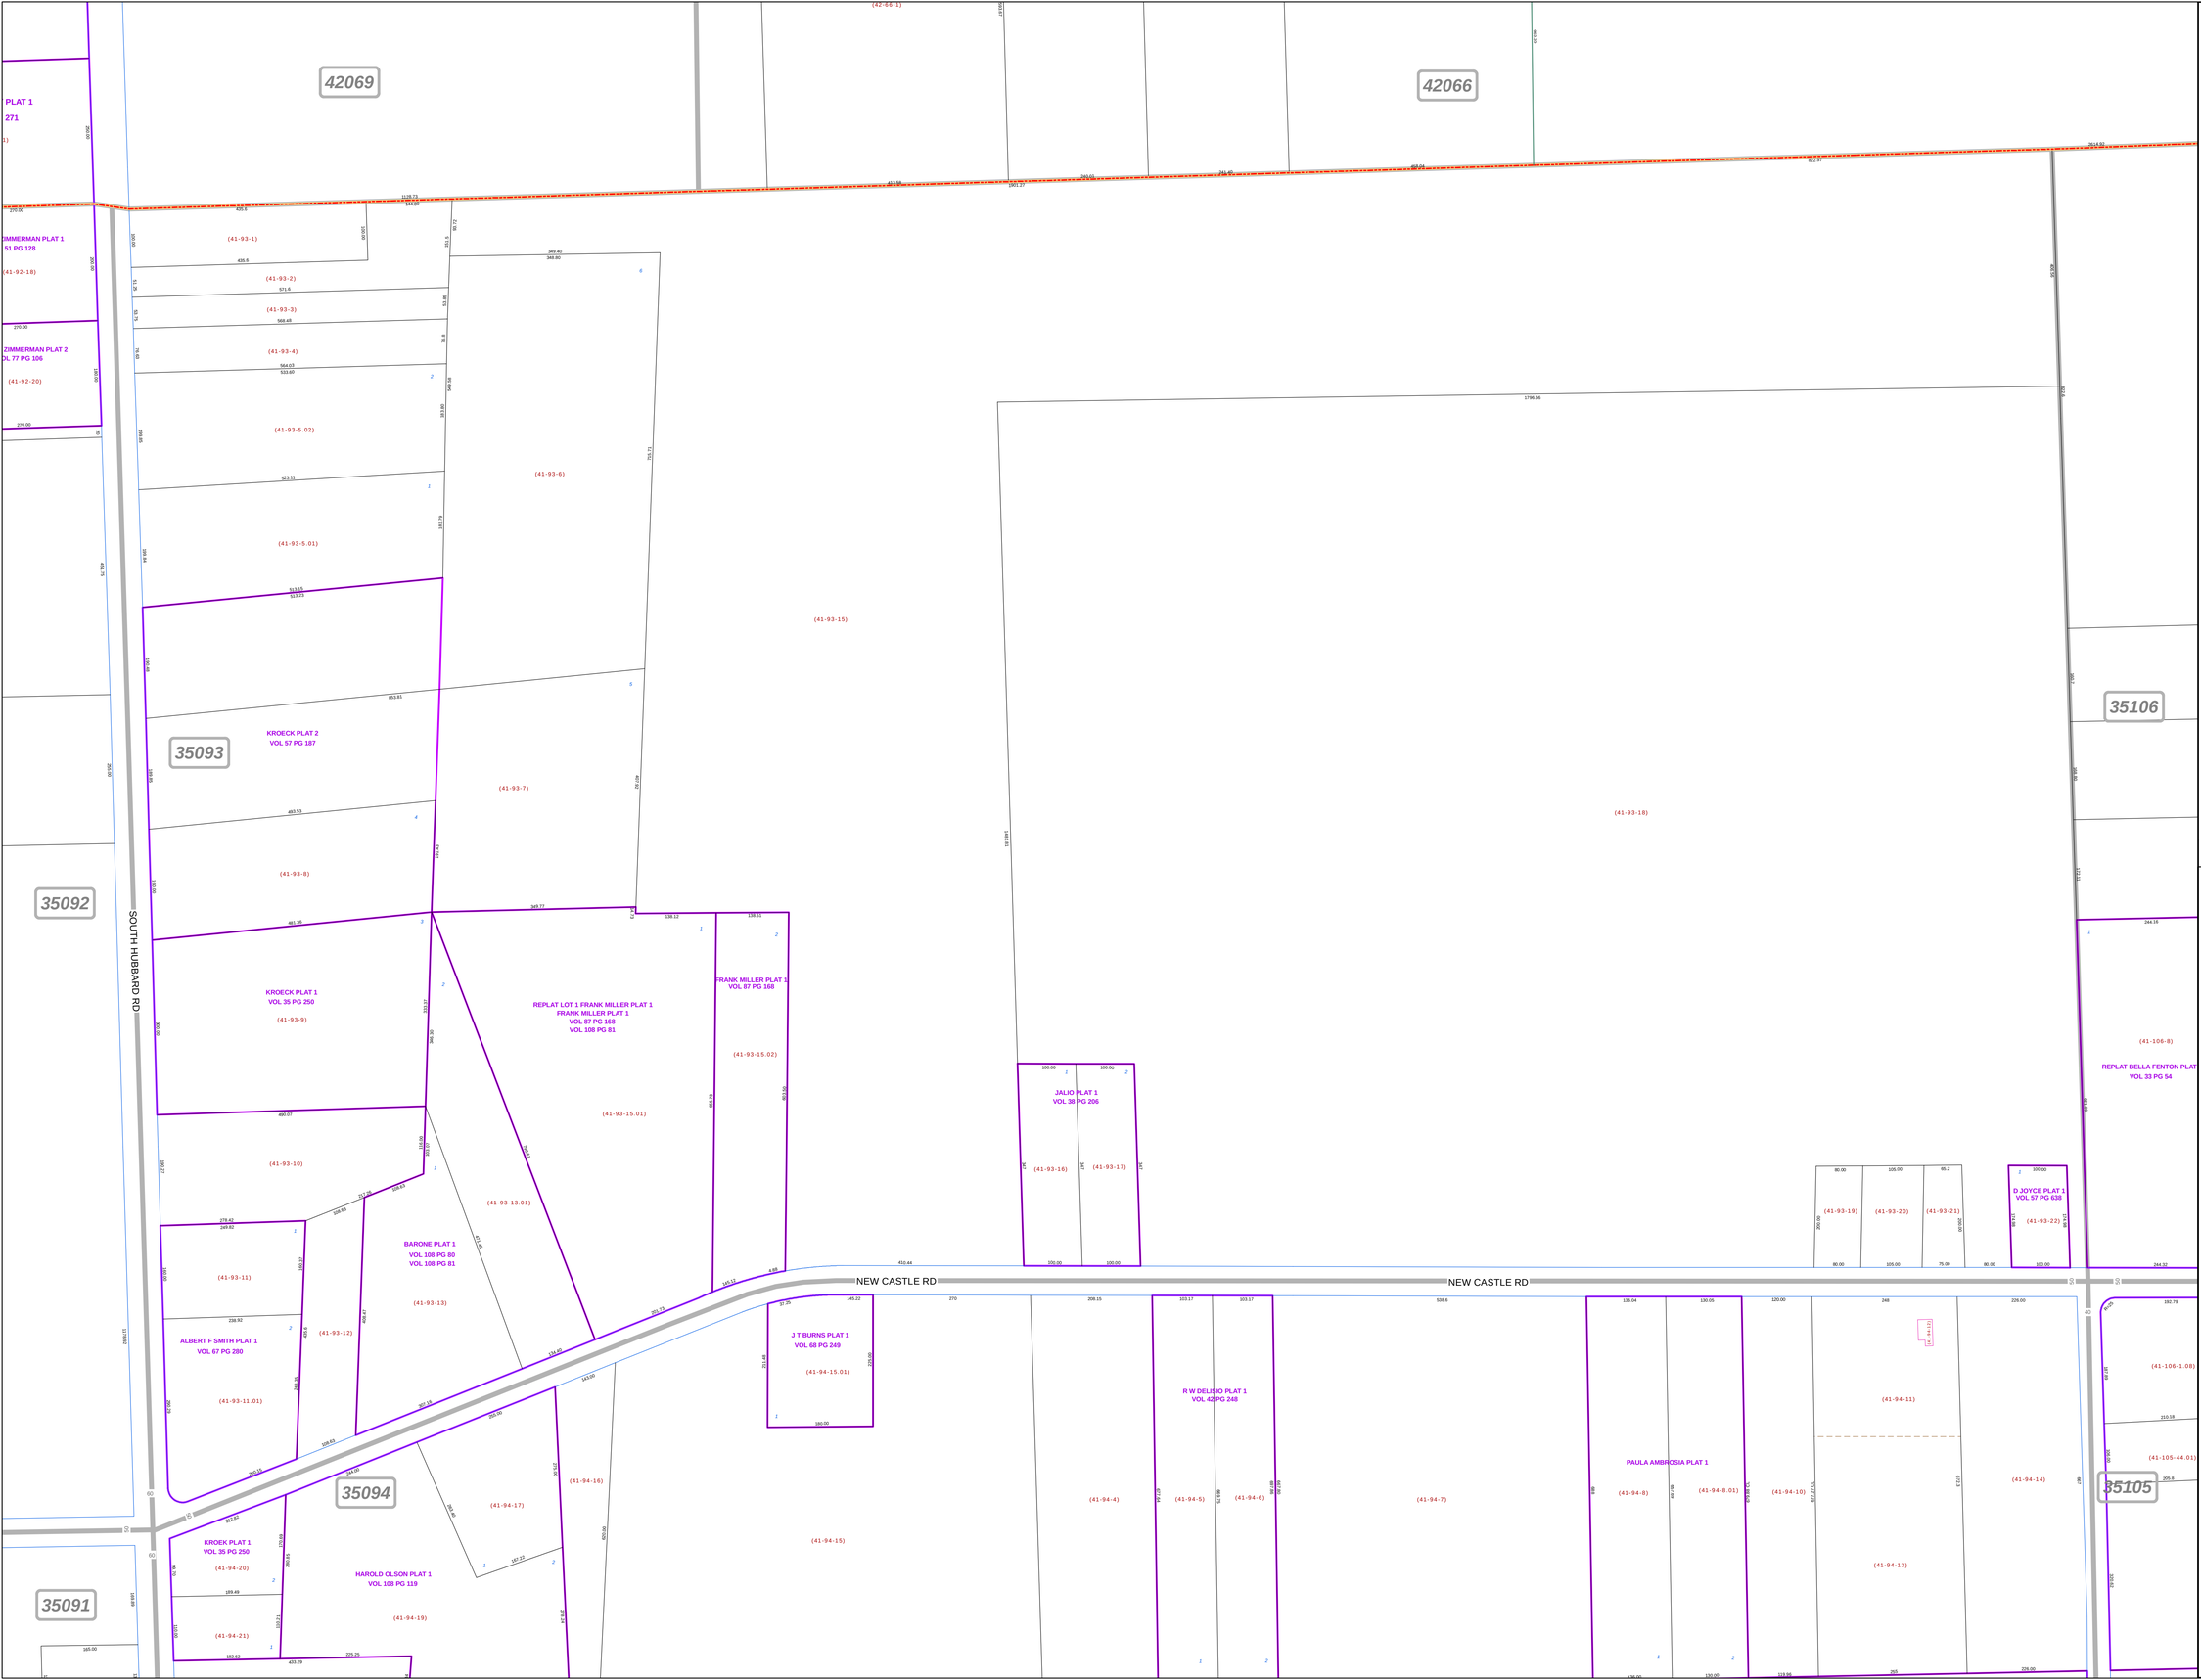

MAHONING COUNTY
OHIO

POLAND TOWNSHIP

TAX MAP
35093

SCALE
1 inch = 120 feet
Approximate

N

0 50 100 200 300 Feet

Print Date Dec 31, 2011

LEGEND

- COUNTY LINE
- TOWNSHIP LINE
- CITY LINE
- VILLAGE LINE
- PLAT OUTLINE
- PARCEL LINE
- OLD PARCEL LINE
- PHASE LINE
- ROAD ROW LINE
- RAILROAD ROW LINE
- (01-20-1.03) PARCEL ID NUMBER
- 345 LOT NUMBER
- BELL PLAT 1 PLAT NAME
- 01004 TAX MAP NUMBER

POLAND TOWNSHIP
Index Map

42071	42068	42065	42062
42072	42069	42066	42063
35092	35093		35106
35091	35094		35105
35090	35095		35104